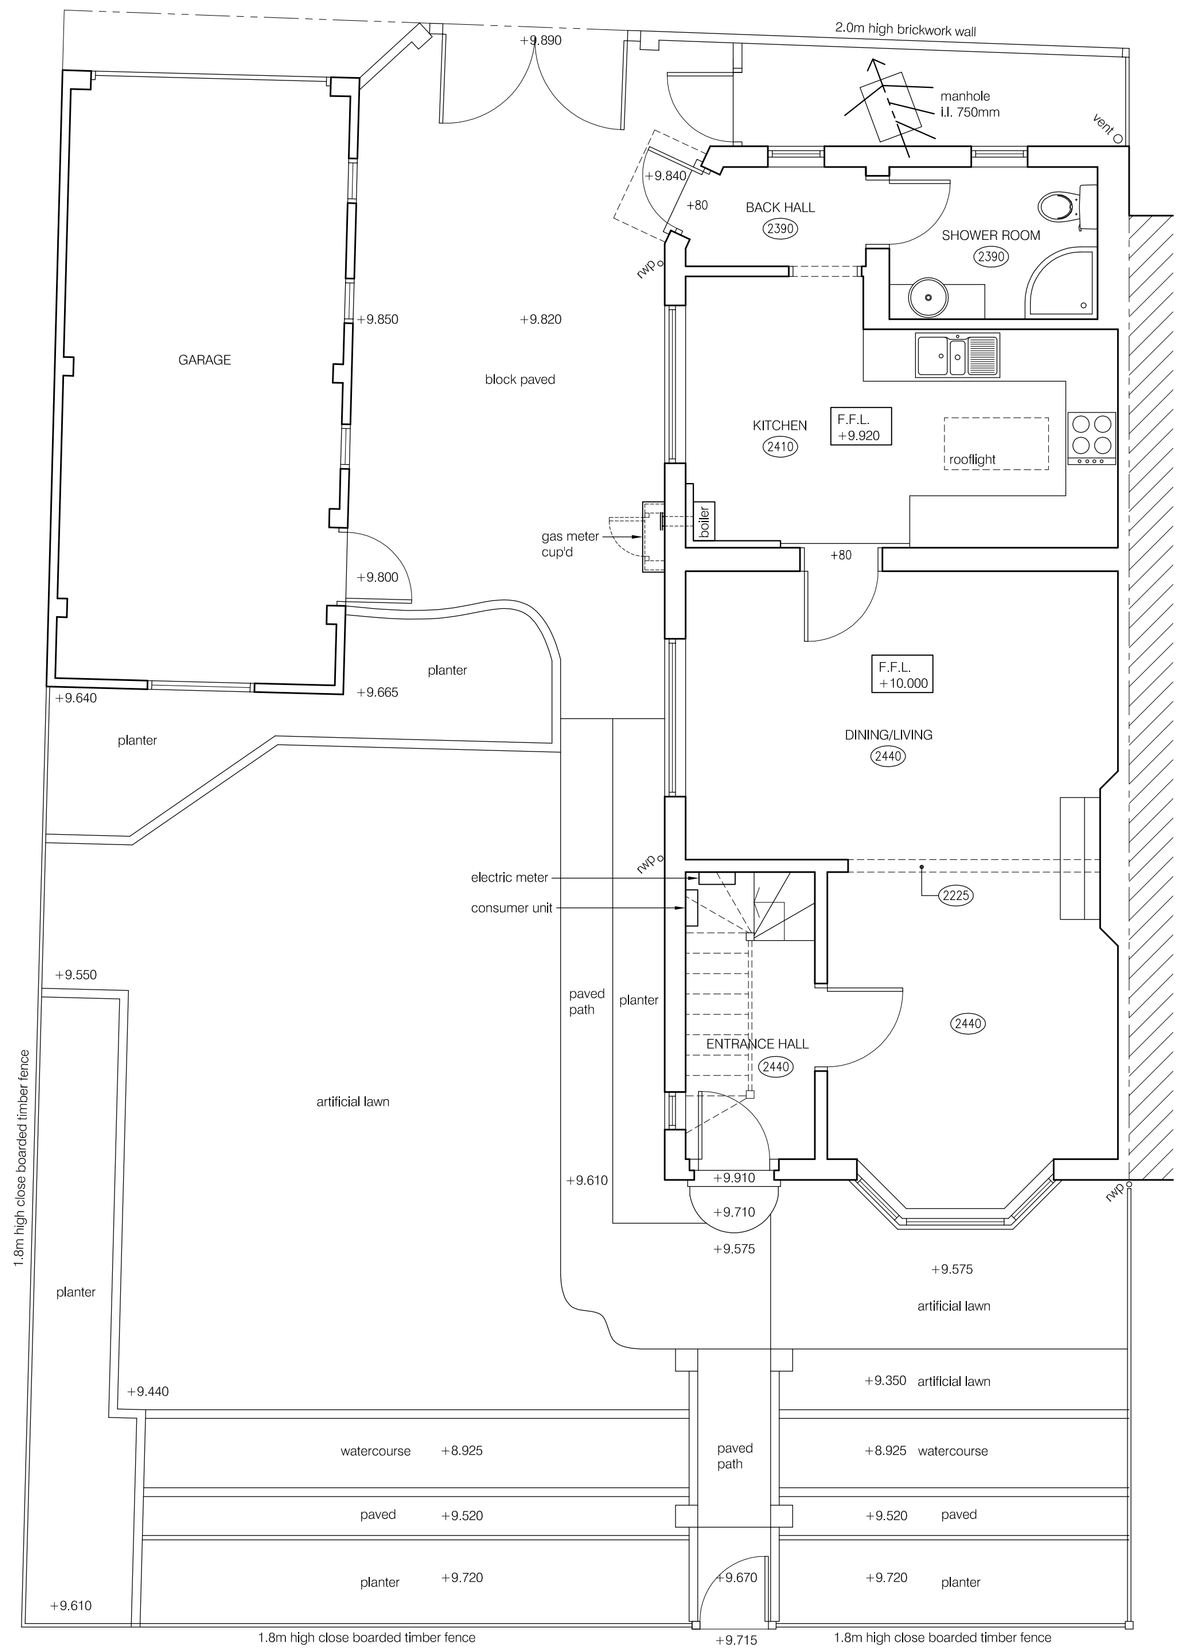

GROUND FLOOR PLAN
SCALE 1:50

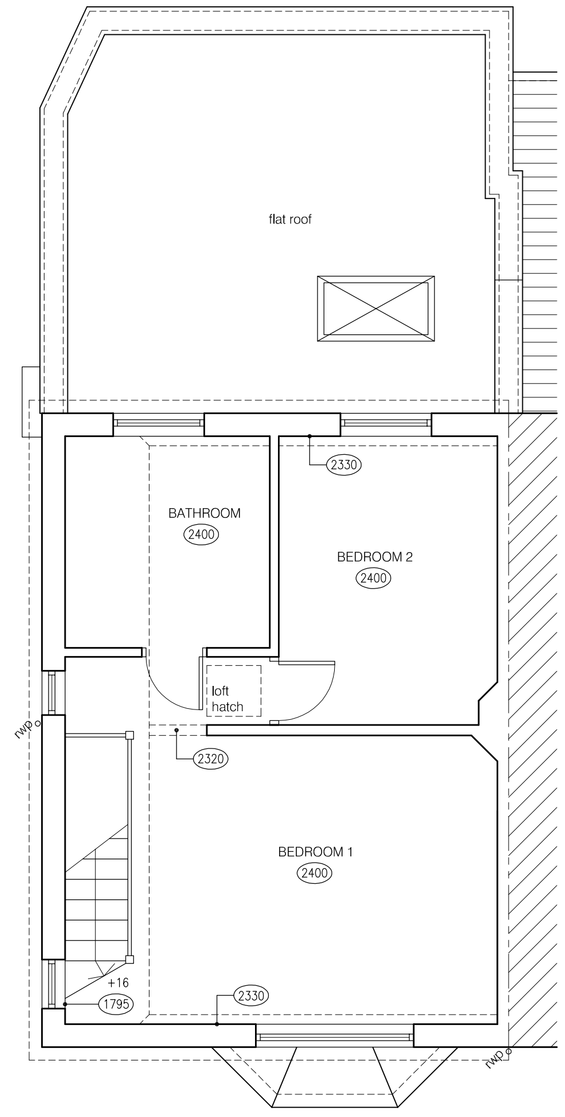

FIRST FLOOR PLAN
SCALE 1:50

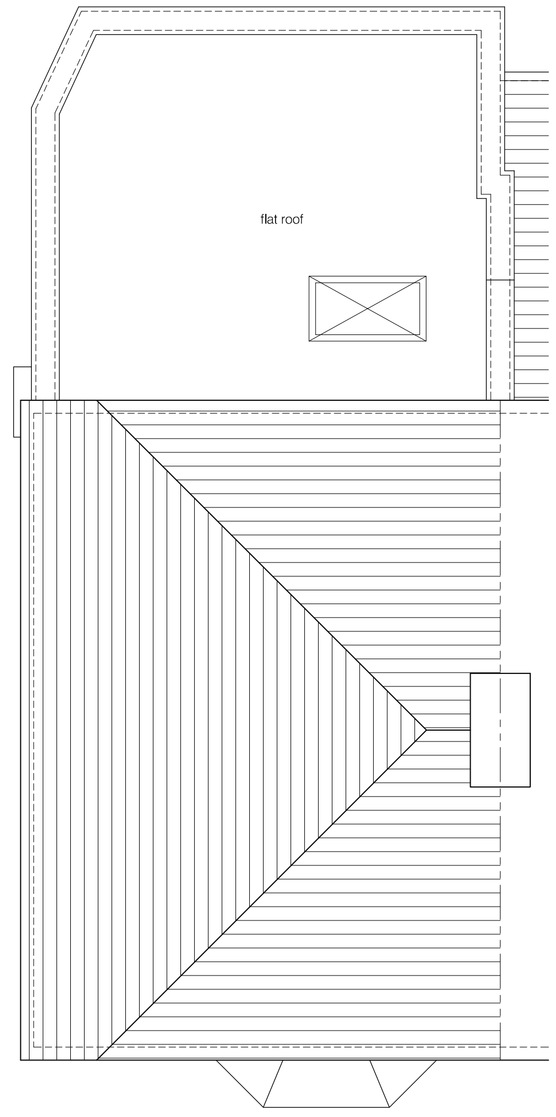

ROOF PLAN
SCALE 1:50

1:50
0 0.5 1 1.5 2 2.5 3 3.5 4 4.5 5
(metres)

NOTES:

1. THIS DRAWING IS THE COPYRIGHT OF COBA DESIGN LTD AND MAY NOT BE REPRODUCED WITHOUT THEIR PRIOR PERMISSION.
2. THIS DRAWING IS TO BE READ IN CONJUNCTION WITH ALL RELEVANT COBA DESIGN LTD. DRAWINGS.
3. THIS DRAWING IS NOT TO BE SCALED (UNLESS FOR PLANNING PURPOSES). SETTING OUT TO BE TO FIGURED DIMENSIONS.

Rev.	Date	Revisions
A	14.08.20	GROUND LEVELS ADDED

COBAdesign
ARCHITECTURE

t: 07725 175224
e: gerard@cobadesign.co.uk
w: www.cobadesign.co.uk
a: 3 Cardinal Avenue
Morden
SM4 4TA

Client

W. FLYNN AND S. BAMFORTH

Job Title

43 NEW ROAD
ASCOT
SL5 8QB

Drawing Title

EXISTING FLOOR PLANS

Scale 1:50 @ A1

Date MAY 18 | Drawn G.J.

Drawing No. A1/135/01 | Rev. A

Plot Date: 14 AUGUST 2020