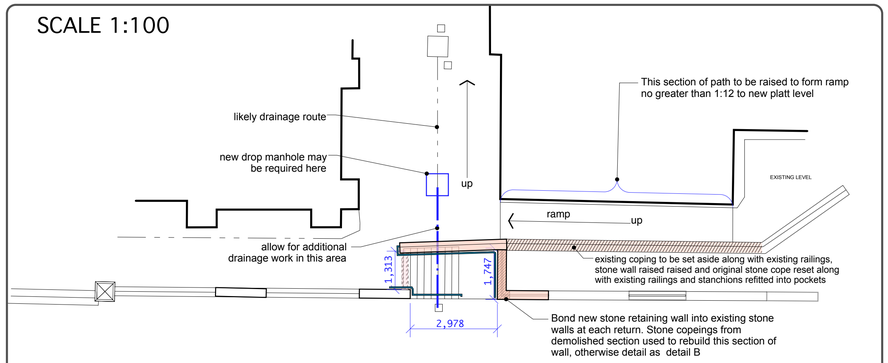

A PLAN OF NEW STEPS AND WORK TO RETAINING WALL AT NEW FRONT ENTRANCE

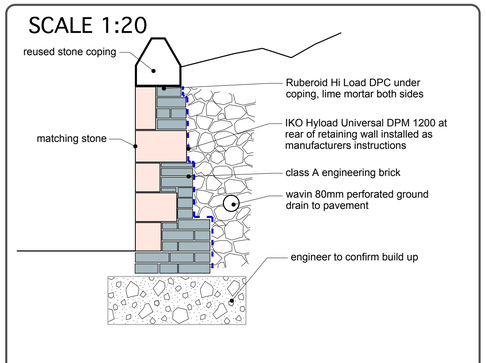

B SECTION AT NEW RETURN RETAINING WALL

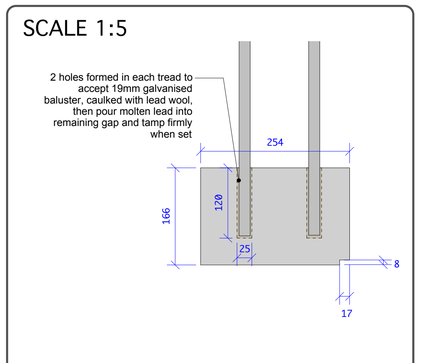

C DETAIL AT STAIR TREAD

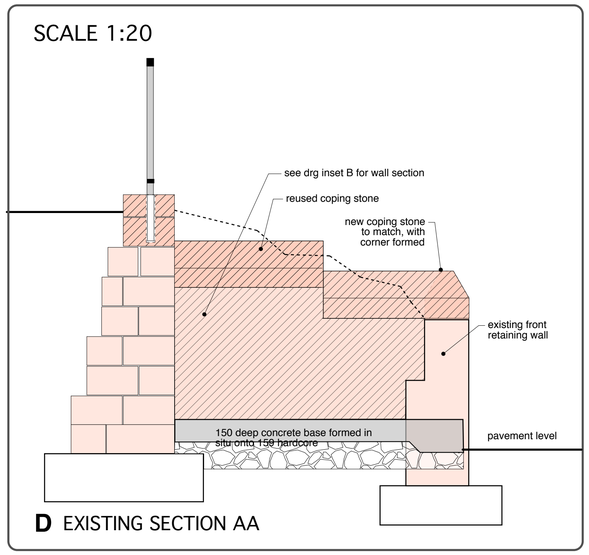

D EXISTING SECTION AA

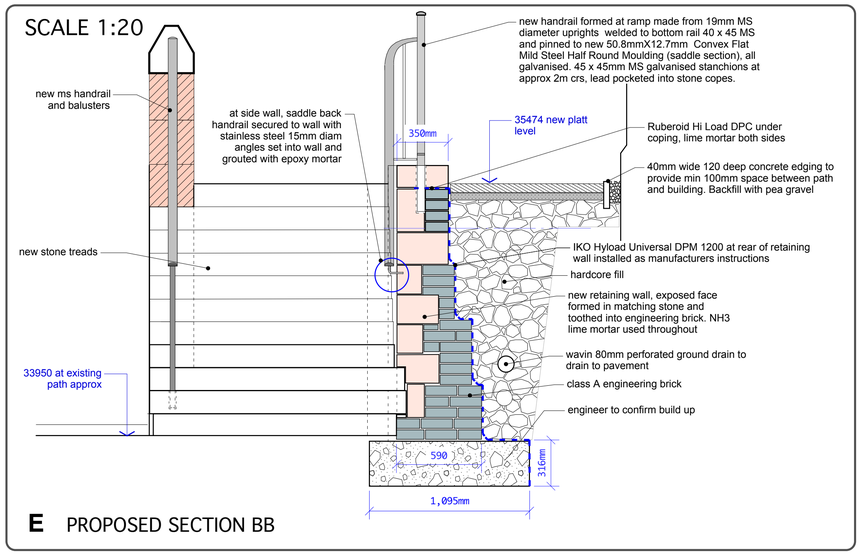

E PROPOSED SECTION BB

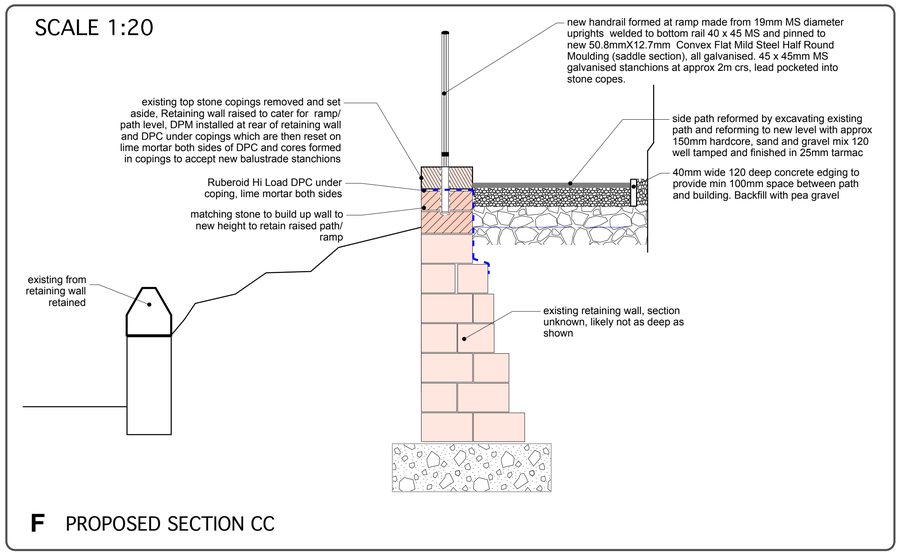

F PROPOSED SECTION CC

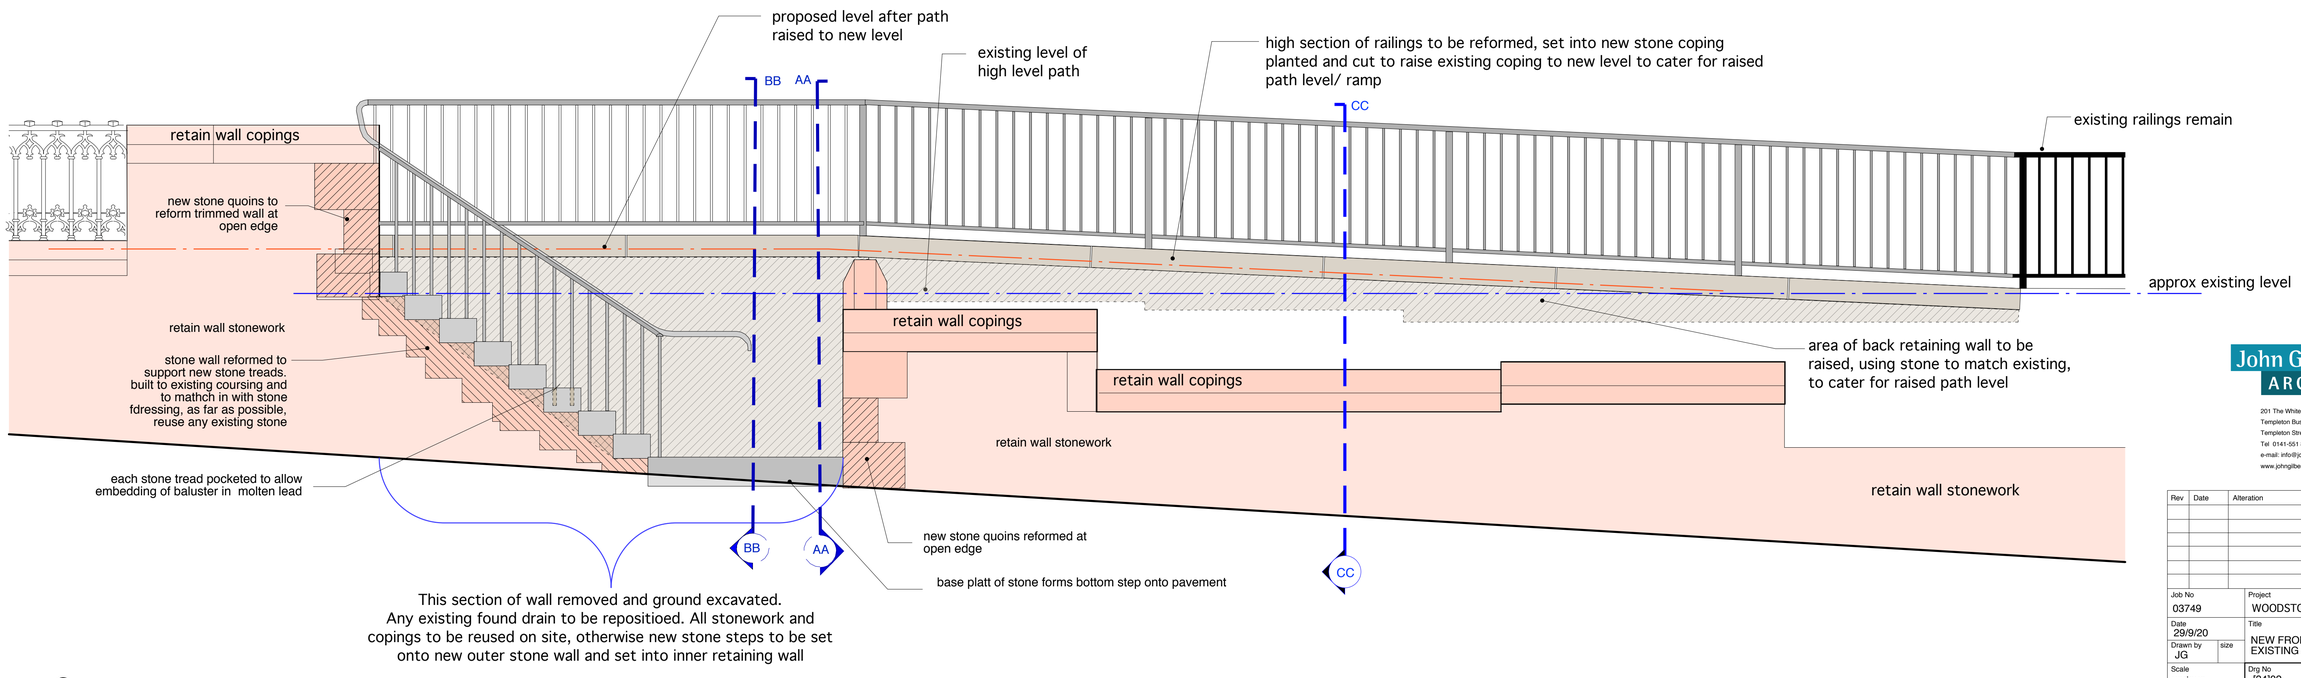

G PROPOSED ELEVATION OF NEW STEPS AT FRONT SCALE 1:20

John Gilbert ARCHITECTS
201 The White Studios
Templeton Business Centre
Templeton Street, Glasgow G40 1DA
Tel 0141-551 8383 Fax 0141-554 7884
e-mail: info@johngilbert.co.uk
www.johngilbert.co.uk

Rev	Date	Alteration	Author

Job No 03749	Project WOODSTOCK CHURCH
Date 29/9/20	Title NEW FRONT STAIRS, EXISTING & PROPOSED
Drawn by JG / size	
Scale various	Drg No [34]02 / Rev