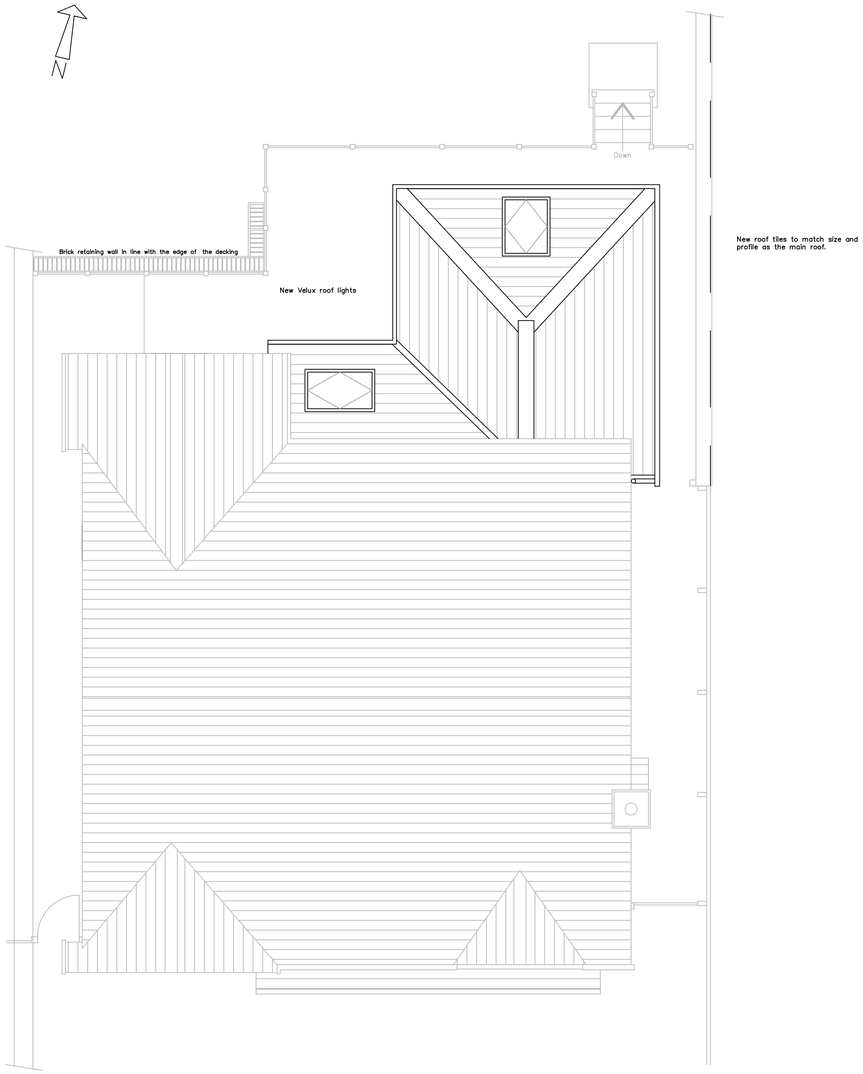

Roof Plan as Existing

Scale Bar (Metres)

This drawing is subject to COPYRIGHT and should not be altered, copied or reproduced without the prior consent.

Do not scale from this drawing. If in doubt ASK!

All Dimensions to be checked on site.

rev	description	date

project
15 Denford Way
Wellingborough
NN8 5UB

title
Roof Plan as Proposed

scale 1:50		@ A1
drn SP	chk SP	app
date Nov 2020	date Nov 2020	date
drawing number 2020/09		rev.