All structural works to be in strict accordance with the Structural Engineers (Stephen Bacon Design Ltd) Details, recommendations and specification. All site measurements to be checked on site by the contractor prior to manufacture / building.

Existing Front Elevation

Existing Rear Elevation

KEY

- Sections of walls to be extended or infilled with brick, Blockwork or timber studwork
- New opening to be formed
- Elements to be demolished or stripped out
- Existing floor covering to be taken up, including screed and disposed off site
- Existing timber floor boarding to be carefully taken up and set aside
- Existing wall to be removed

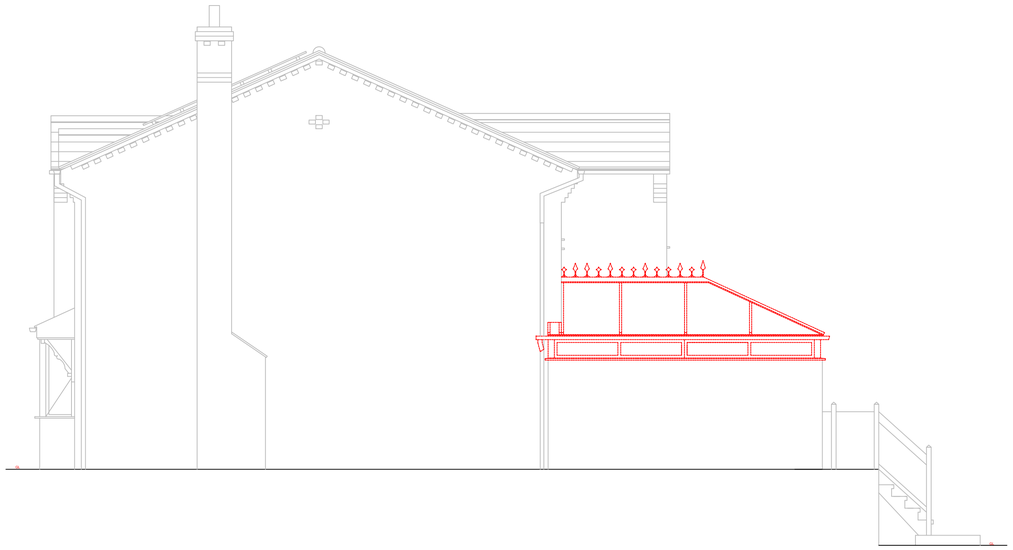

Existing Right Hand Side Elevation

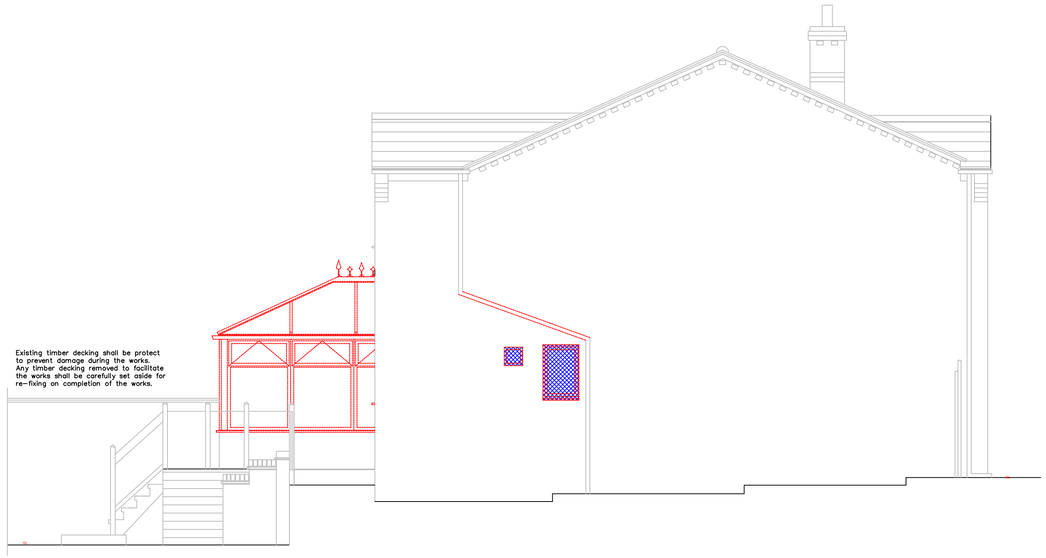

Existing Left Hand Side Elevation

0 1 2 3 4 5

Scale Bar (Metres)

This drawing is subject to COPYRIGHT and should not be altered, copied or reproduced without the prior consent.

Do not scale from this drawing. If in doubt ASK!

All Dimensions to be checked on site.

rev	description	date

project
15 Denford Way
Wellingborough
NN8 5UB

title
Proposed Demolition & Alterations
Elevations

scale 1:50		@ A1
drn SP	chk SP	app
date Nov 2020	date Nov 2020	date
drawing number 2020/05		rev.