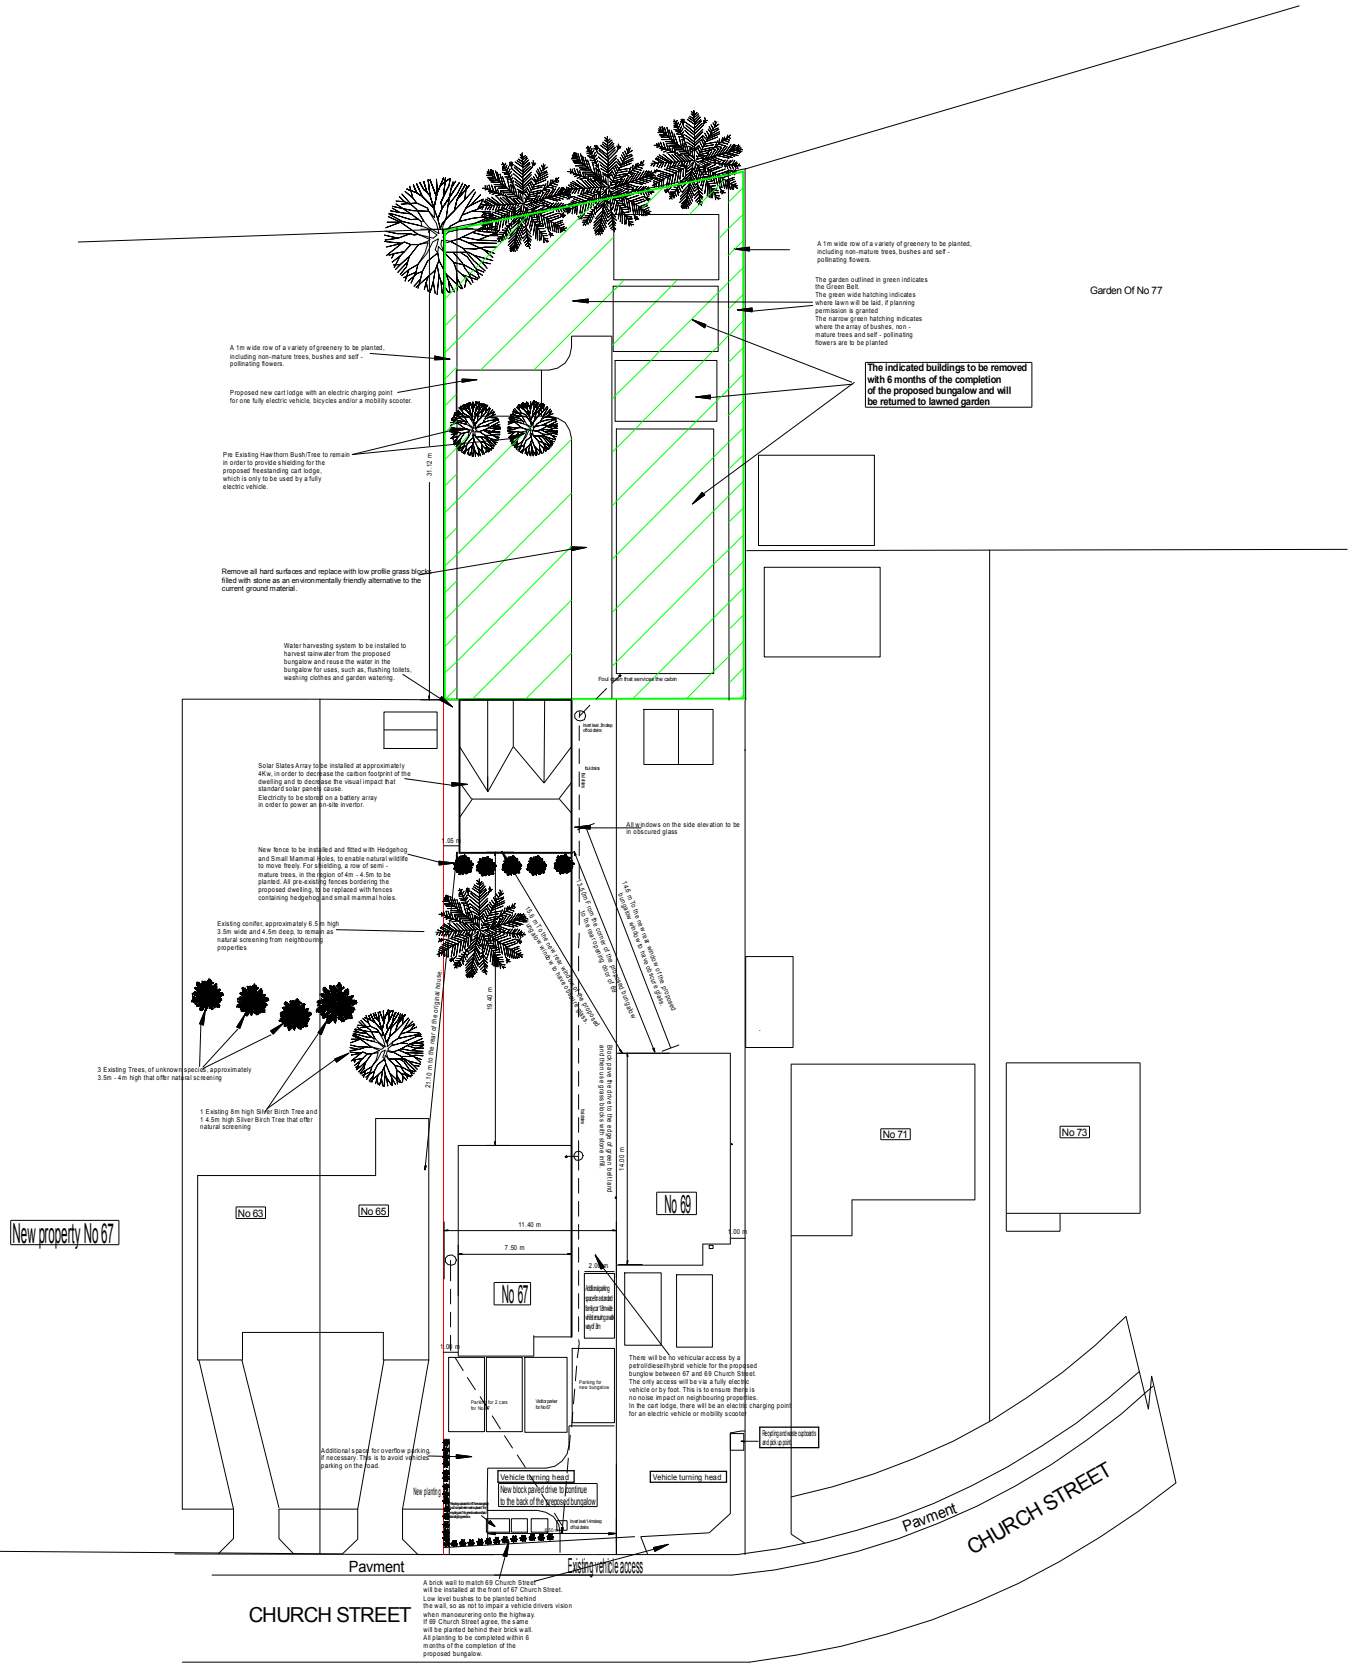
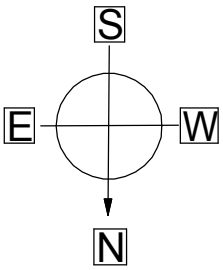
Proposed : Site layout for proposed bungalow at 67 Church Street Billericay	
Date 17/01/21	
Drw No MK 16-21	Scale 1:500