Site Plan- 30 Ewell Court Ave- KT19 0DZ

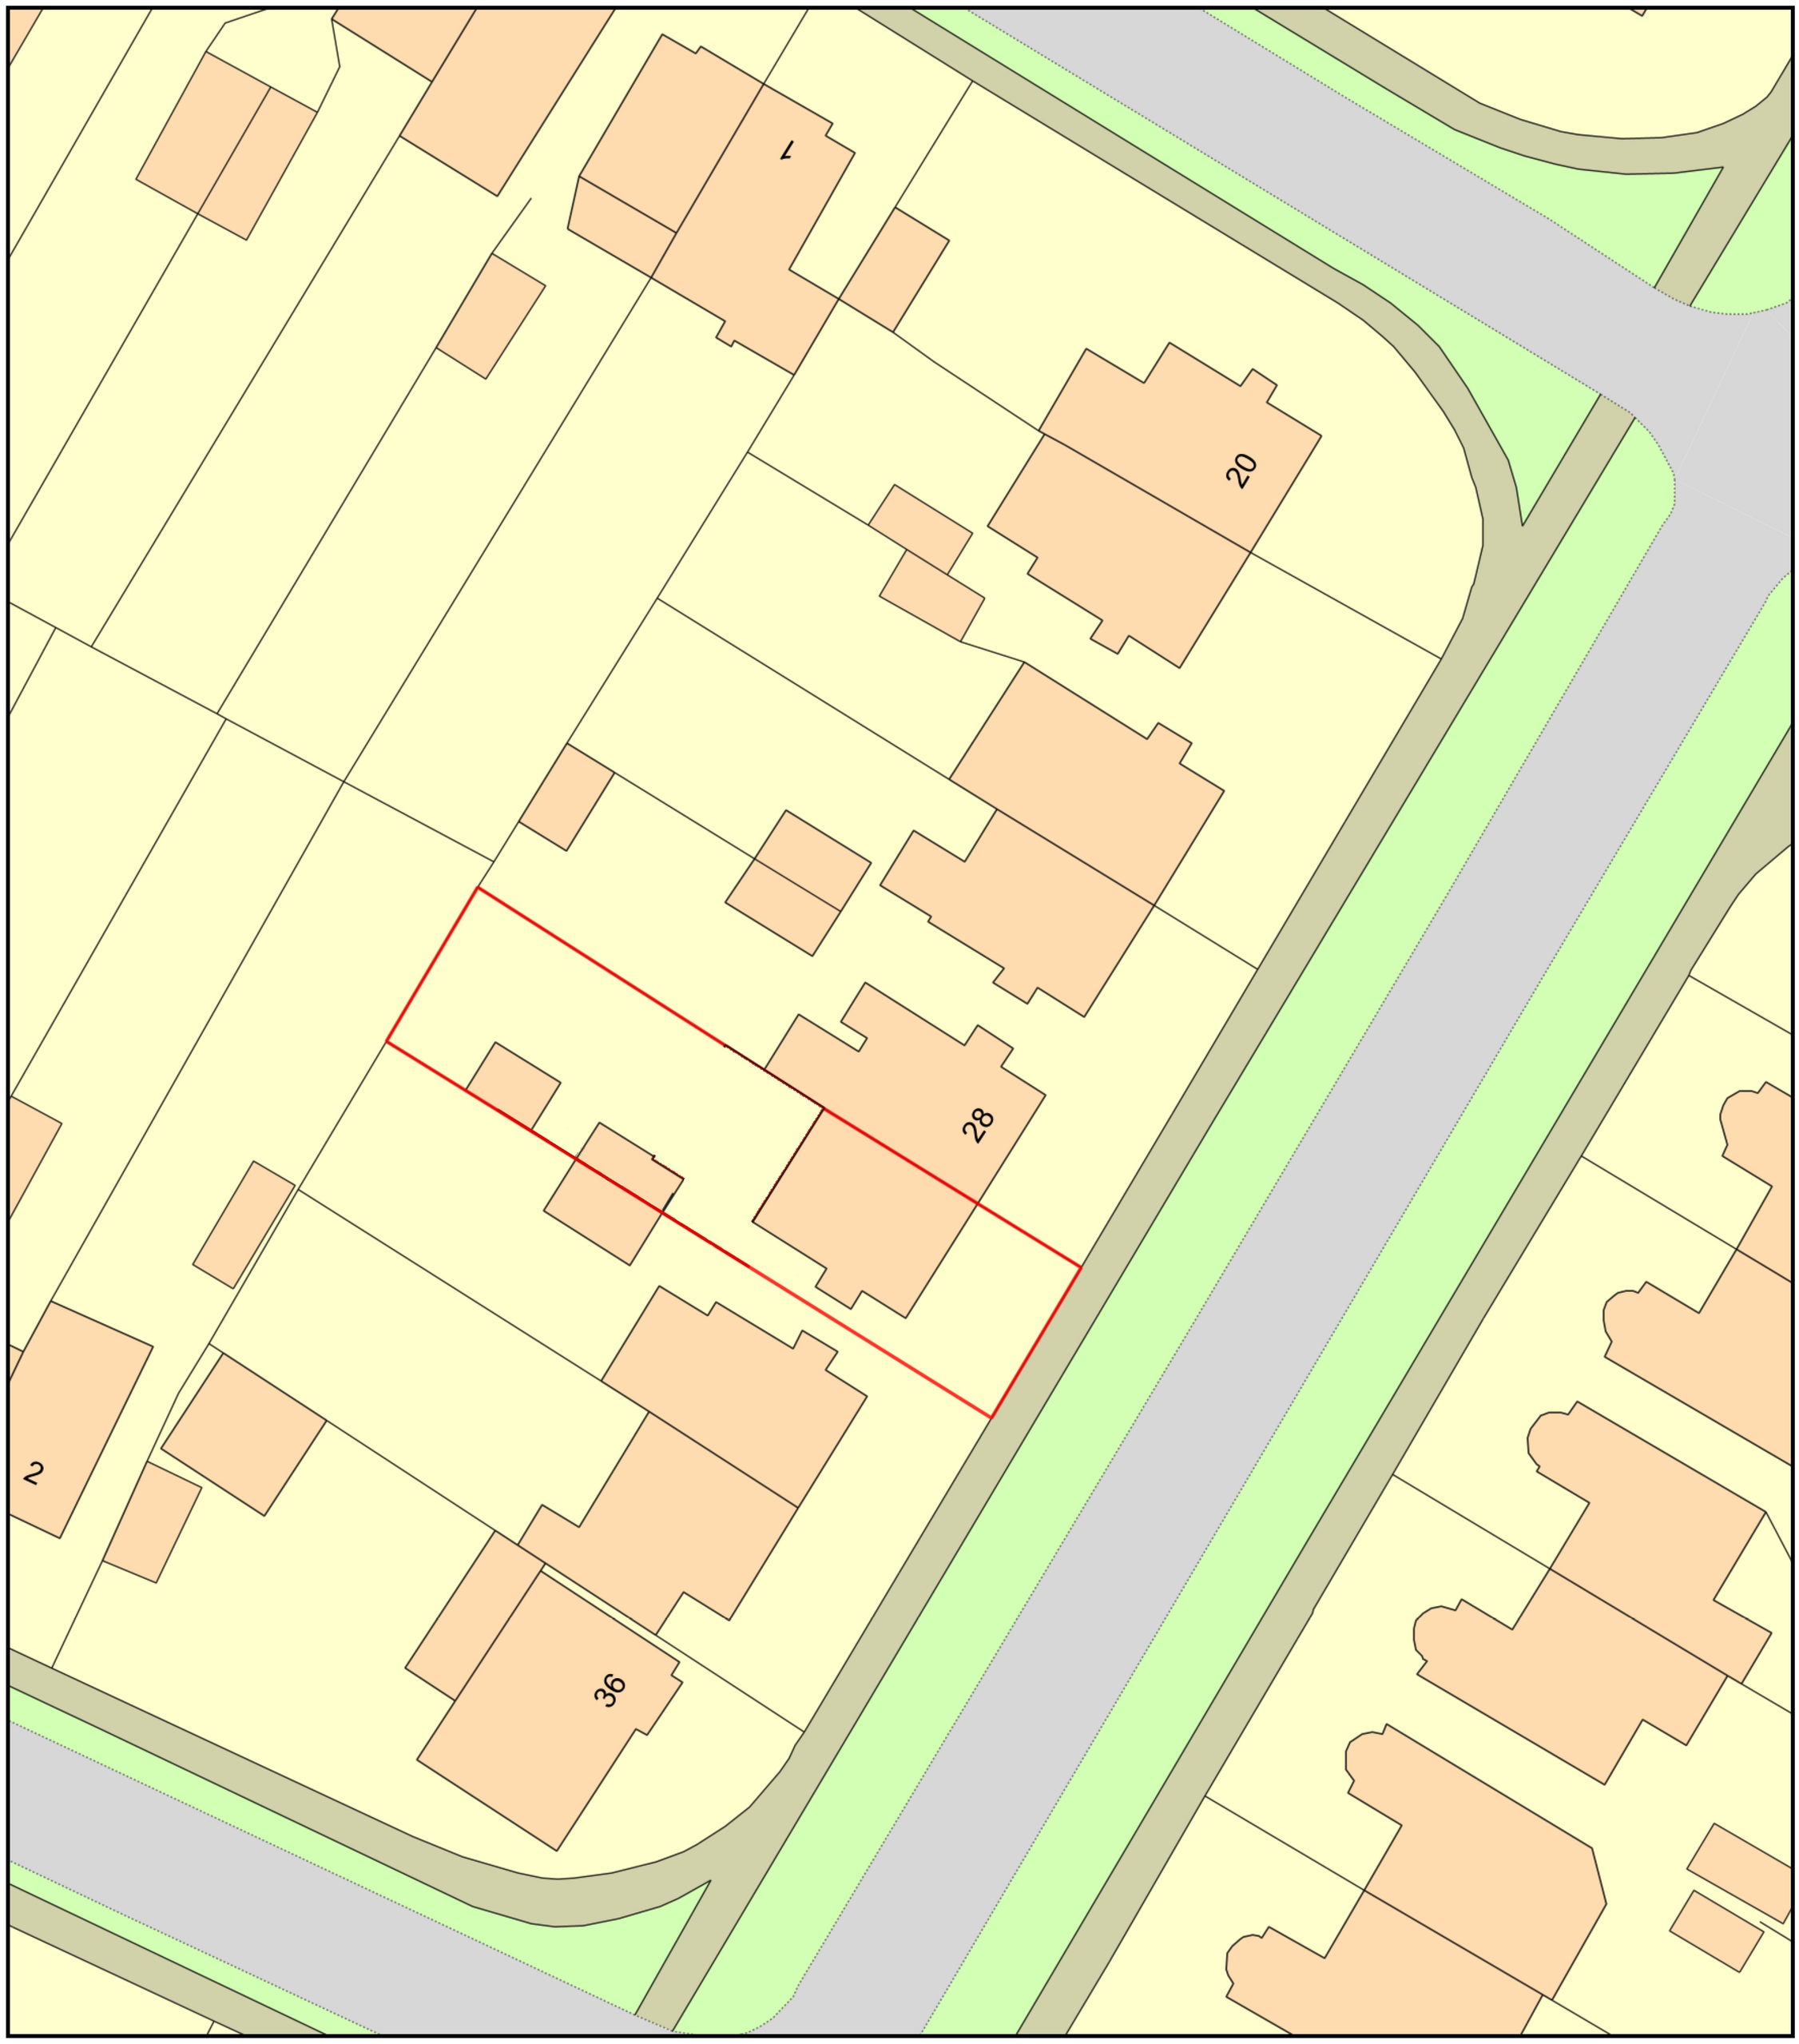

0 20
Metres

N

ReQuestaPlan

Plan Produced for: Seyed M. K. Hosseini

Date Produced: 17 Dec 2020

Plan Reference Number: TQRQM20352210356267

Scale: 1:500 @ A4

© Crown copyright and database rights 2019 OS 100042766