CURRENT WORKS LAYOUT INDICATING EXPECTED MATURE TREE HEIGHTS & INFLUENCE LINES BASED UPON RESTRICTED TREE HEIGHTS

NOTE! RESTRICTED HEIGHTS QUOTED FOR ALL TREES (EXCEPT T13 & T14) ASSUME THAT GROUND LEVEL AT BASE OF TREE IS SIMILAR TO THAT AROUND CHURCH

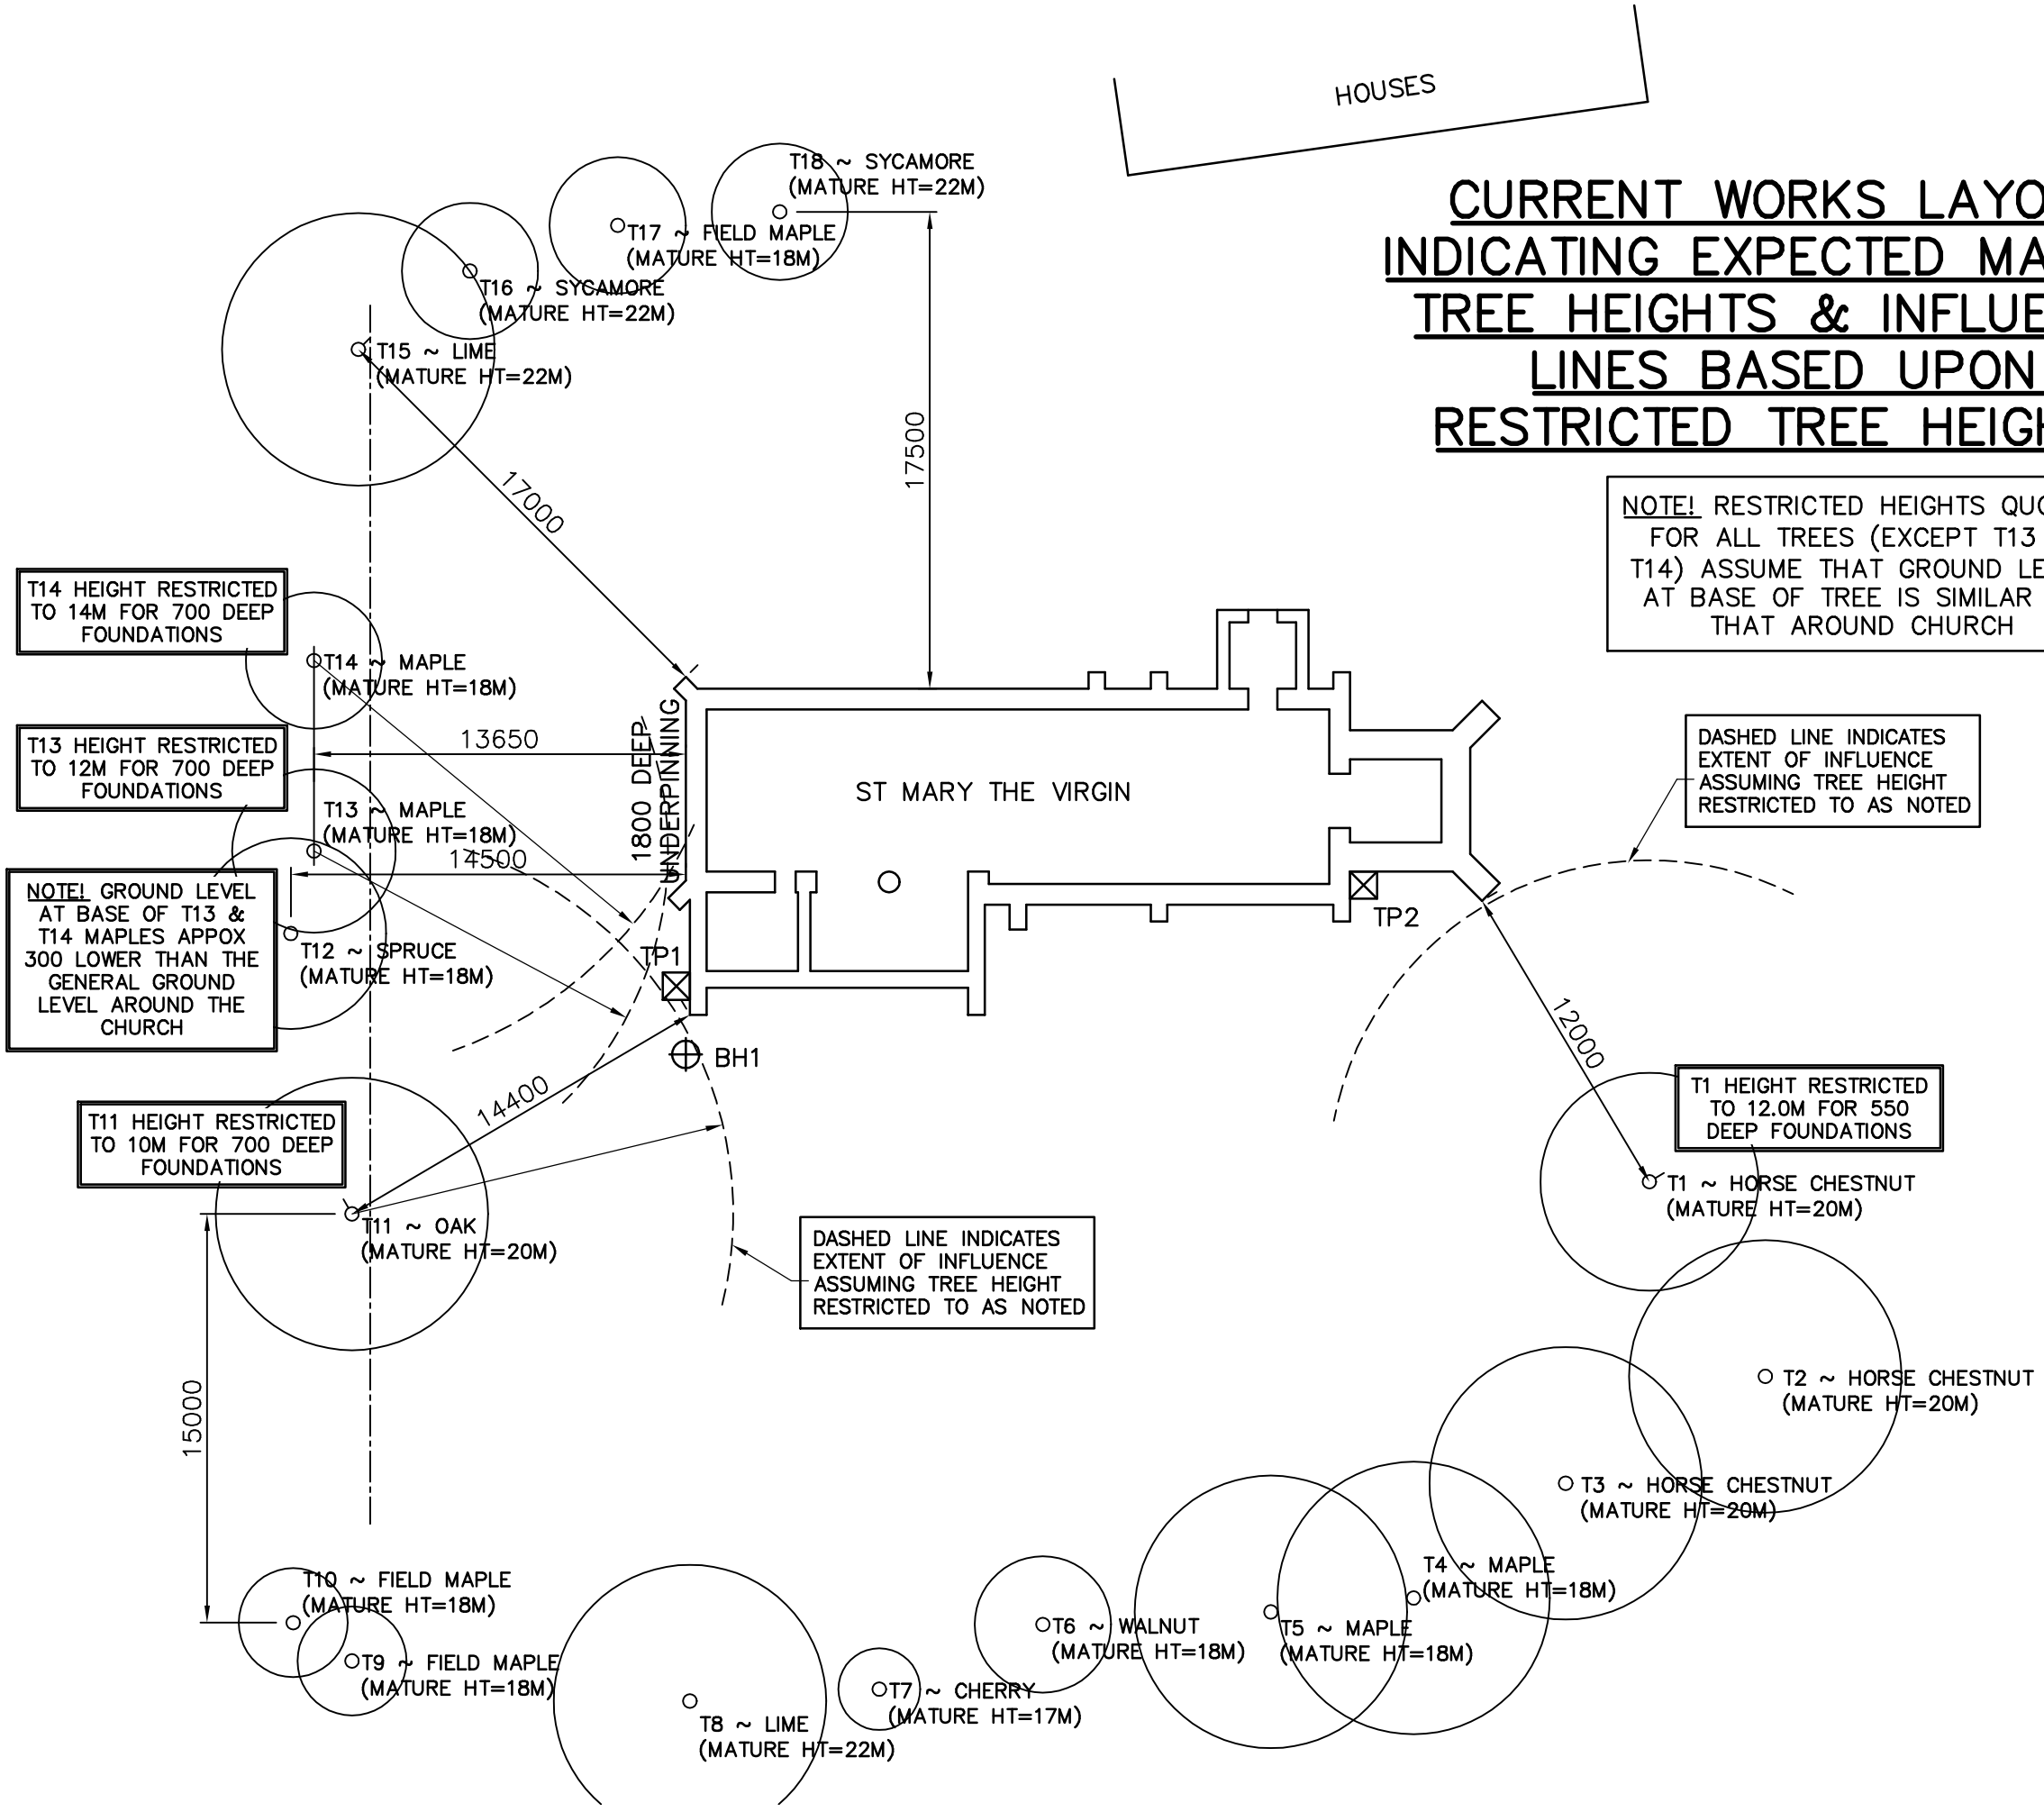

REVISIONS:	
DESIGN: –	
DRAWING TITLE: SITE LAYOUT .	DRG NO: 02
DATE: DECEMBER 2020	REV: .
SCALE: 1:250	DRAWN BY: S.A
CLIENT: .	
ADDRESS: ST MARY THE VIRGIN, CHURCH LANE, GREAT HENNY SUDBURY, CO10 7NW	
CLIENT TELEPHONE:	

Steven James Allen

Unit 6, Byford Road,
Sudbury,
Suffolk, CO10 2YG

Tel: 07790 325613 / Steve@SJA.uk.com

DRAWING STATUS:

☐ FEASIBILTY ☑ PLANNING ☐ BUILDING REGULATIONS.

All work to be carried out to comply with
1. The latest building regulations approved documents.
2. N.H.B.C.
3. T.R.A.D.A. for timber frames.

Copyright:
This document and the design are the copyright of Steven James Allen and are made available on the express condition that they shall not be copied or used for purposes other than that specified in the drawing status box by/for the client as specified on the drawing, without the express permission of Steven James Allen.

© Steven James Allen.