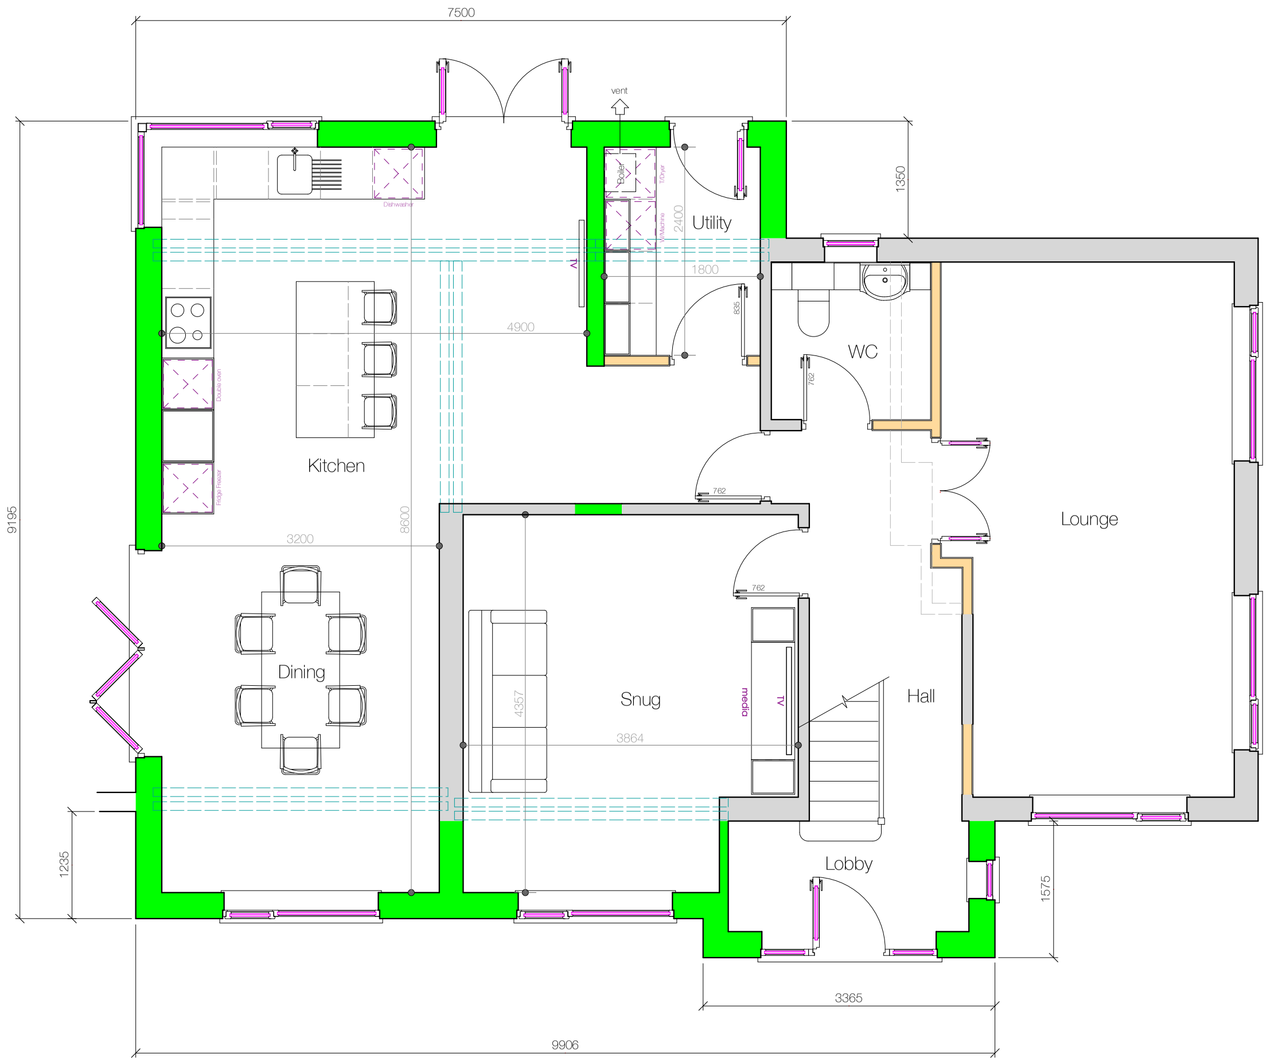

G Proposed Ground Floor Plan

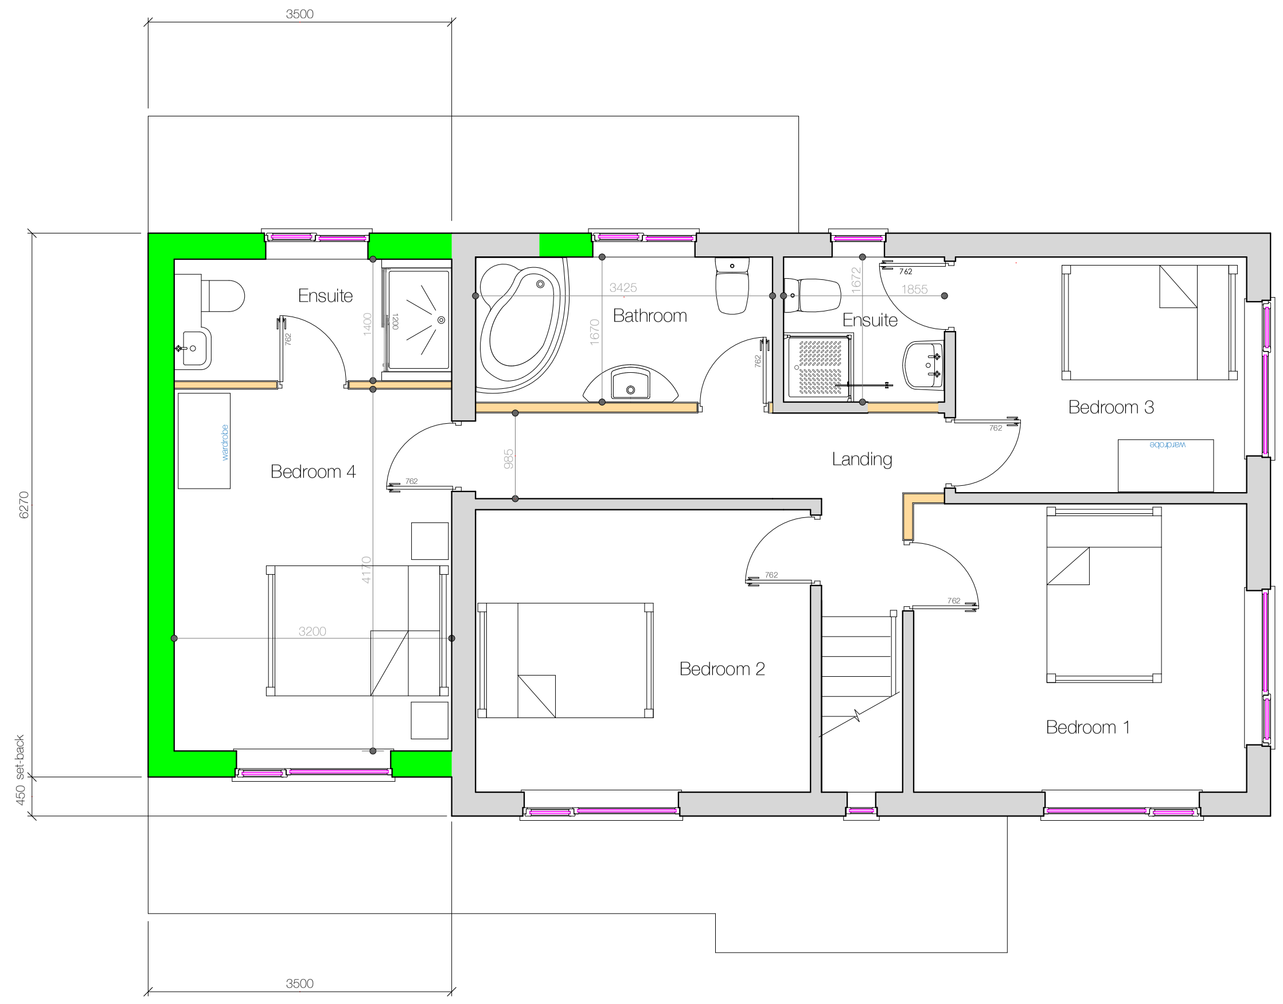

F Proposed First Floor Plan

LEGEND

- Existing walls
- New walls
- Stud walls

This drawing is for Planning Application purpose only

0m 1m 2m 3m 4m 5m

Scale 1:50

ADDS

Architectural Design
& Draughting Services

Tel : 01904 762691
Mobile: 07913 295205
Email: info@addsyork.co.uk
Web: www.addsyork.co.uk

All Dimensions in millimetres unless otherwise stated

This drawing must not be re-issued, loaned or copied without the permission of ADDS
Tel: 01904 762691

Drawn By: Paul Roberts
Date: December 2020

Drawing: Proposed Ground & First Floor Plan

Project Phase: Planning

Client
Mr M Dew
2 Nursery Road
Nether Poppleton
York
YO26 6NN

Project
Two storey side and single storey front and rear extension

Rev Date

A1 1:50

Drawing Number
20-146