EXISTING

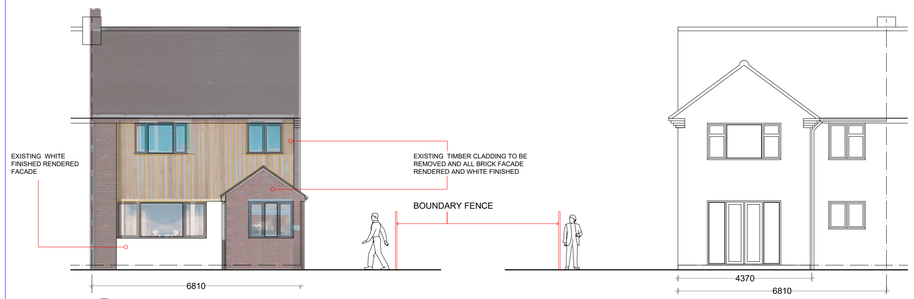

1 P-00 EXISTING FRONT ELEVATION
MILL CLOSE
Scale 1:100 @ A1

2 P-00 EXISTING REAR ELEVATION
MILL CLOSE
Scale 1:100 @ A1

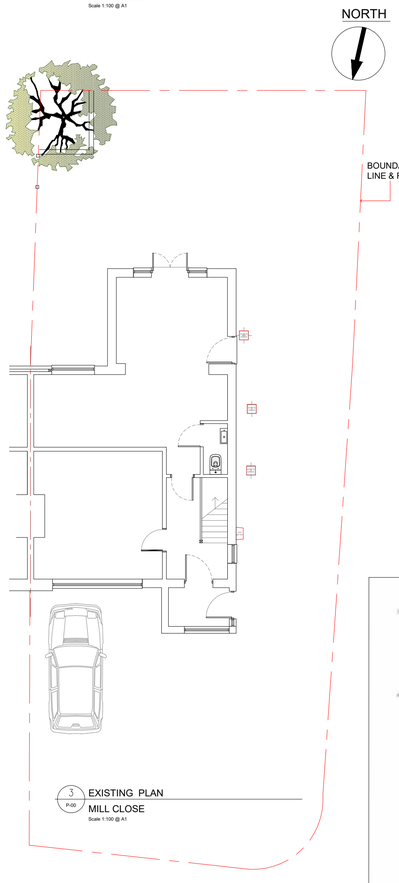

3 P-00 EXISTING PLAN
MILL CLOSE
Scale 1:100 @ A1

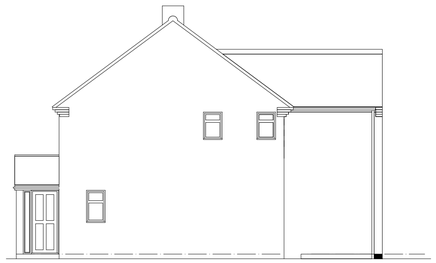

4 P-00 EXISTING SIDE ELEVATION - C
SIDE EXTENSION - MILL CLOSE
Scale 1:100 @ A1

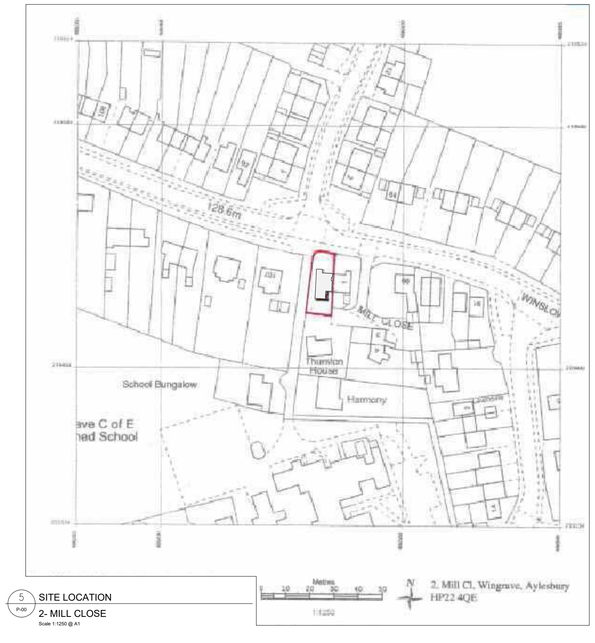

5 P-00 SITE LOCATION
2- MILL CLOSE
Scale 1:1250 @ A1

PROPOSED

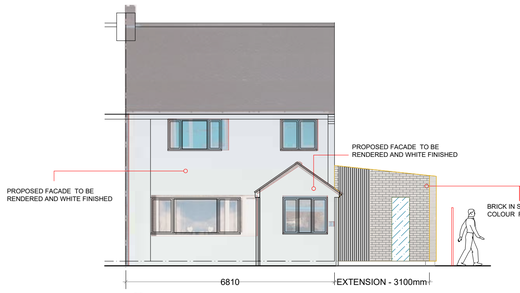

6 P-00 PROPOSED FRONT ELEVATION - A
SIDE EXTENSION - MILL CLOSE
Scale 1:100 @ A1

7 P-00 PROPOSED REAR ELEVATION - B
SIDE EXTENSION - MILL CLOSE
Scale 1:100 @ A1

8 P-00 PROPOSED SIDE ELEVATION - C
SIDE EXTENSION - MILL CLOSE
Scale 1:100 @ A1

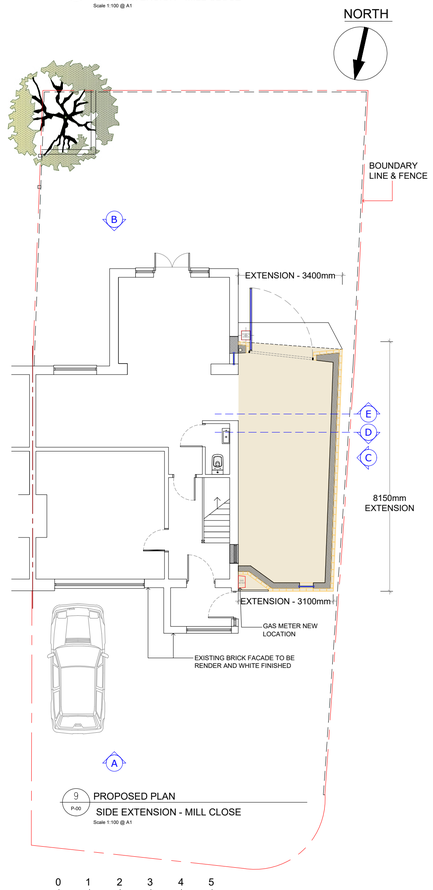

9 P-00 PROPOSED PLAN
SIDE EXTENSION - MILL CLOSE
Scale 1:100 @ A1

0 1 2 3 4 5
Scale (m)

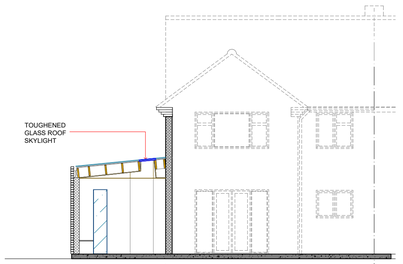

10 P-00 SECTION - D
SIDE EXTENSION - MILL CLOSE
Scale 1:100 @ A1

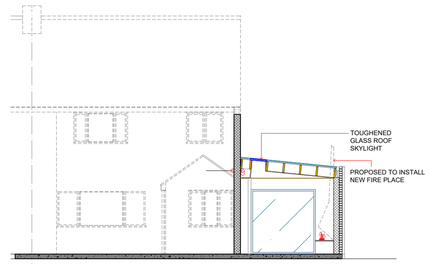

11 P-00 SECTION - E
SIDE EXTENSION - MILL CLOSE
Scale 1:100 @ A1

12 P-00 SITE PLAN
2- MILL CL, Wingreave , Aylesbury .HP4QE
Scale 1:500 @ A1

NOTES: INTELLECTUAL PROPERTY: COPYRIGHT RESERVED BY *ASANTE+STUDIO*

THIS DRAWING MAY NOT BE REPRODUCED WITHOUT WRITTEN CONSENT

DIMENSIONS:FIGURED DIMENSIONS ONLY TO BE TAKEN, NO DIMENSIONS TO BE SCALED FROM THIS DRAWING. ALL DIMENSIONS TO BE CHECKED ON SITE PRIOR TO CONSTRUCTION

ASANTE+STUDIO TO BE INFORMED IMMEDIATELY OF ANY DISCREPANCIES PRIOR TO WORK PROCEEDING

CONTRACTORS RESPONSIBILITIES:IT IS THE CONTRACTOR & SUB CONTRACTOR'S RESPONSIBILITY TO CHECK THE ACCURACY AND BUILDABILITY OF THE DESIGN AND THE SUITABILITY AND AVAILABILITY OF ALL MATERIALS IDENTIFIED IN THIS DRAWING IN A TIMELY MANNER - IN ORDER THAT RESPONSES AND ASSISTANCE CAN BE REASONABLY GIVEN PRIOR TO CONSTRUCTION.

ASANTE+STUDIO ACCEPT NO RESPONSIBILITY FOR ANY DELAYS TO PROGRAM, ADDITIONAL COSTS ETC WHICH MAY BE INCURRED AS A RESULT OF UNTIMELY RESPONSES.

REVISION	DATE	DESCRIPTION	REVISION	DATE	DESCRIPTION
-	-	-	-	-	-
-	-	-	-	-	-
-	-	-	-	-	-
-	-	-	-	-	-
-	-	-	-	-	-
-	-	-	-	-	-
-	-	-	-	-	-
-	-	-	-	-	-
-	-	-	-	-	-

A S A N T E + S T U D I O
T: +44(0)7595995463 (UK)
T: +233(0)202619863 (GH)
E: asantedesignstudio@hotmail.com

CLIENT NAME	SARAH GALE / JAMES FLANAGAN
PROJECT NAME	PROPOSED SINGLE STOREY SIDE EXTENSION
DRAWING TITLE	PLANS & ELEVATIONS

PROJECT NO.	DRAWING NO.	REV	SCALE(S)	STATUS	DATE DRAWN	DRAWN BY	CHECKED BY
MC-21	PA- OO1	-	AS SHOWN @ A1	PLANNING	5-10-20	KA	-

© ASANTE+STUDIO
This drawing is copyright, used figured dimensions only from this drawing. All dimensions to be checked on site. Asante+Studio to be informed immediately of any discrepancies before work proceeds.