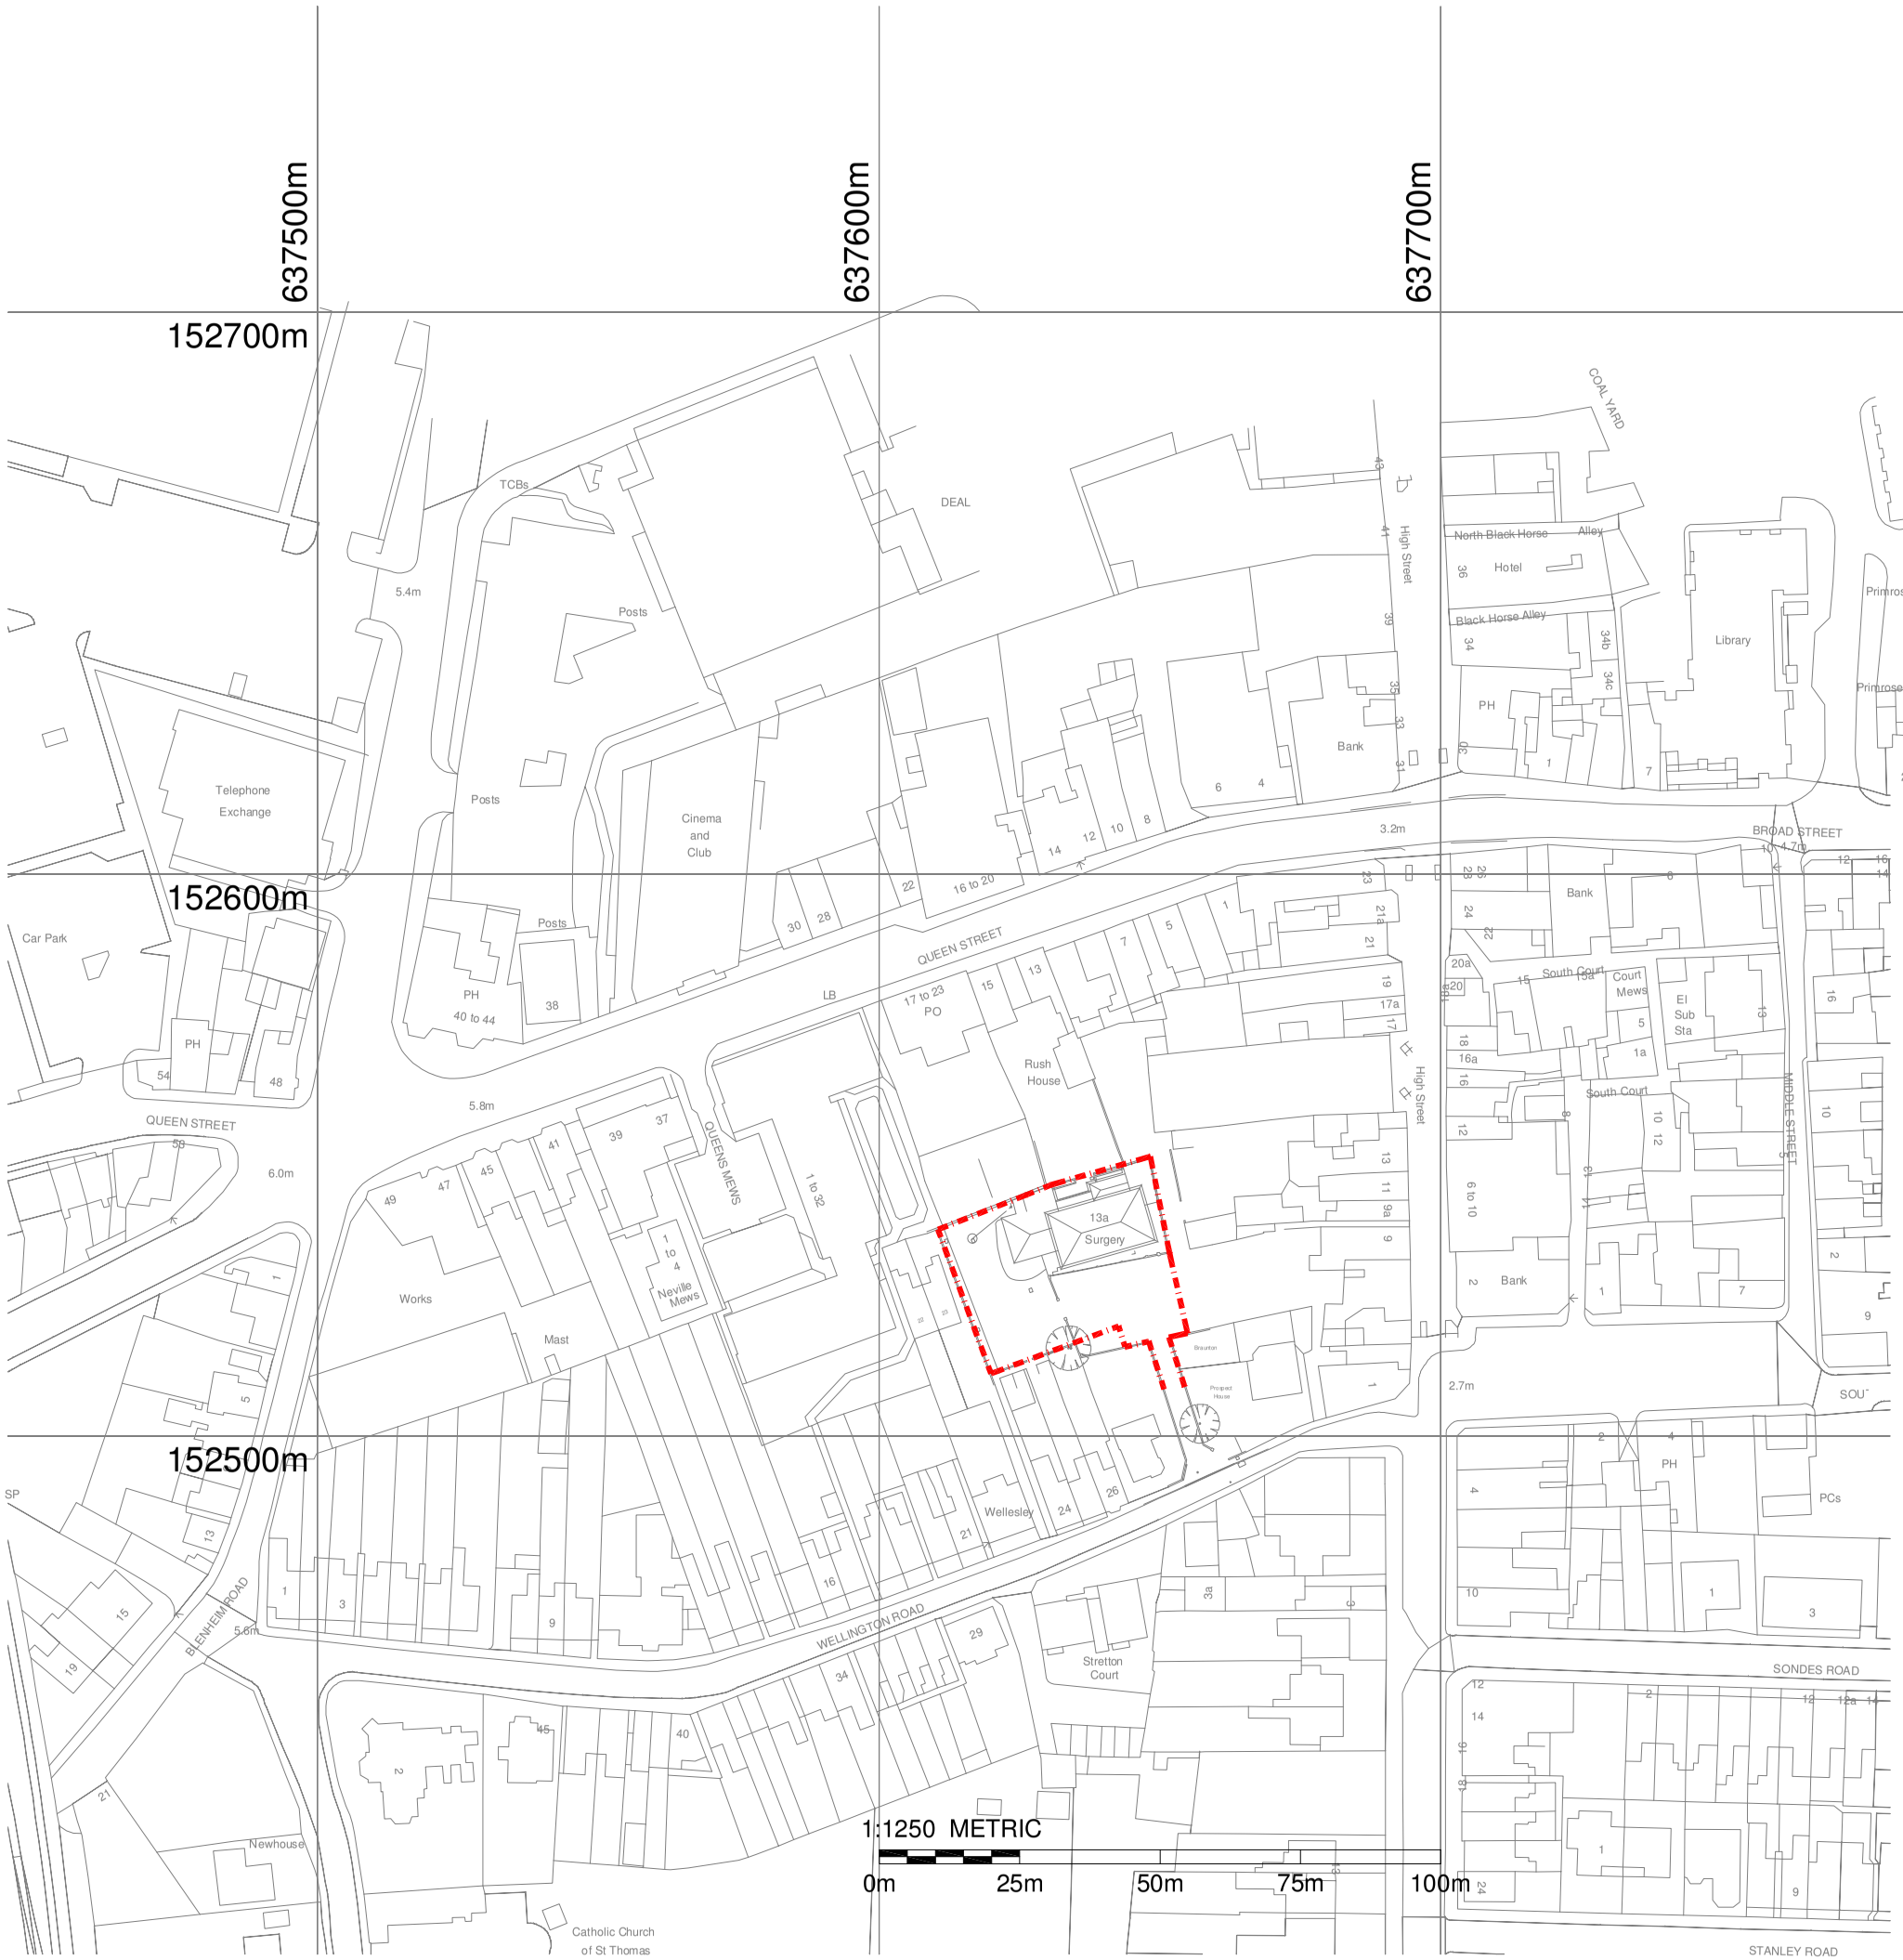

DRAWING LEGEND

Site boundary line

NOTES

- The Contractor should check all dimensions on site.
- It is the Contractors responsibility to ensure compliance with building regulations and current codes of practice.
- Drawings cannot take into account any drains or underground works not locatable by visual survey of the site.
- Commencement of any building works prior to full building regulation approval is entirely at the clients risk.

Rev	Description	Date
00	First issue to client	**/**/20**

PROJECT
Proposed development at 13a Queen Street, Deal, Kent CT14 6EX.

CLIENT
G Pound Esq – c/o Urban Surveying & Design

tridax
Design Office, Suite 3, Honeywood House, Whitfield, Dover, Kent, CT16 3EH
Tel: 01304 820777

DRAWING
Site Location Plan

SCALES	DATE	SIZE
1:1250	21/06/2017	A3

STATUS
PRELIMINARY

Dwg No. **EMC-2017-81-01**

REV. 00

Copyright and other intellectual property rights in this document and all related documents, drawings, etc., including calculations, is invested in Tridax Ltd and cannot be used or reproduced for any other purpose than that for which they been created without the express permission in writing by Tridax Ltd. In first instance ring 01304 820777.