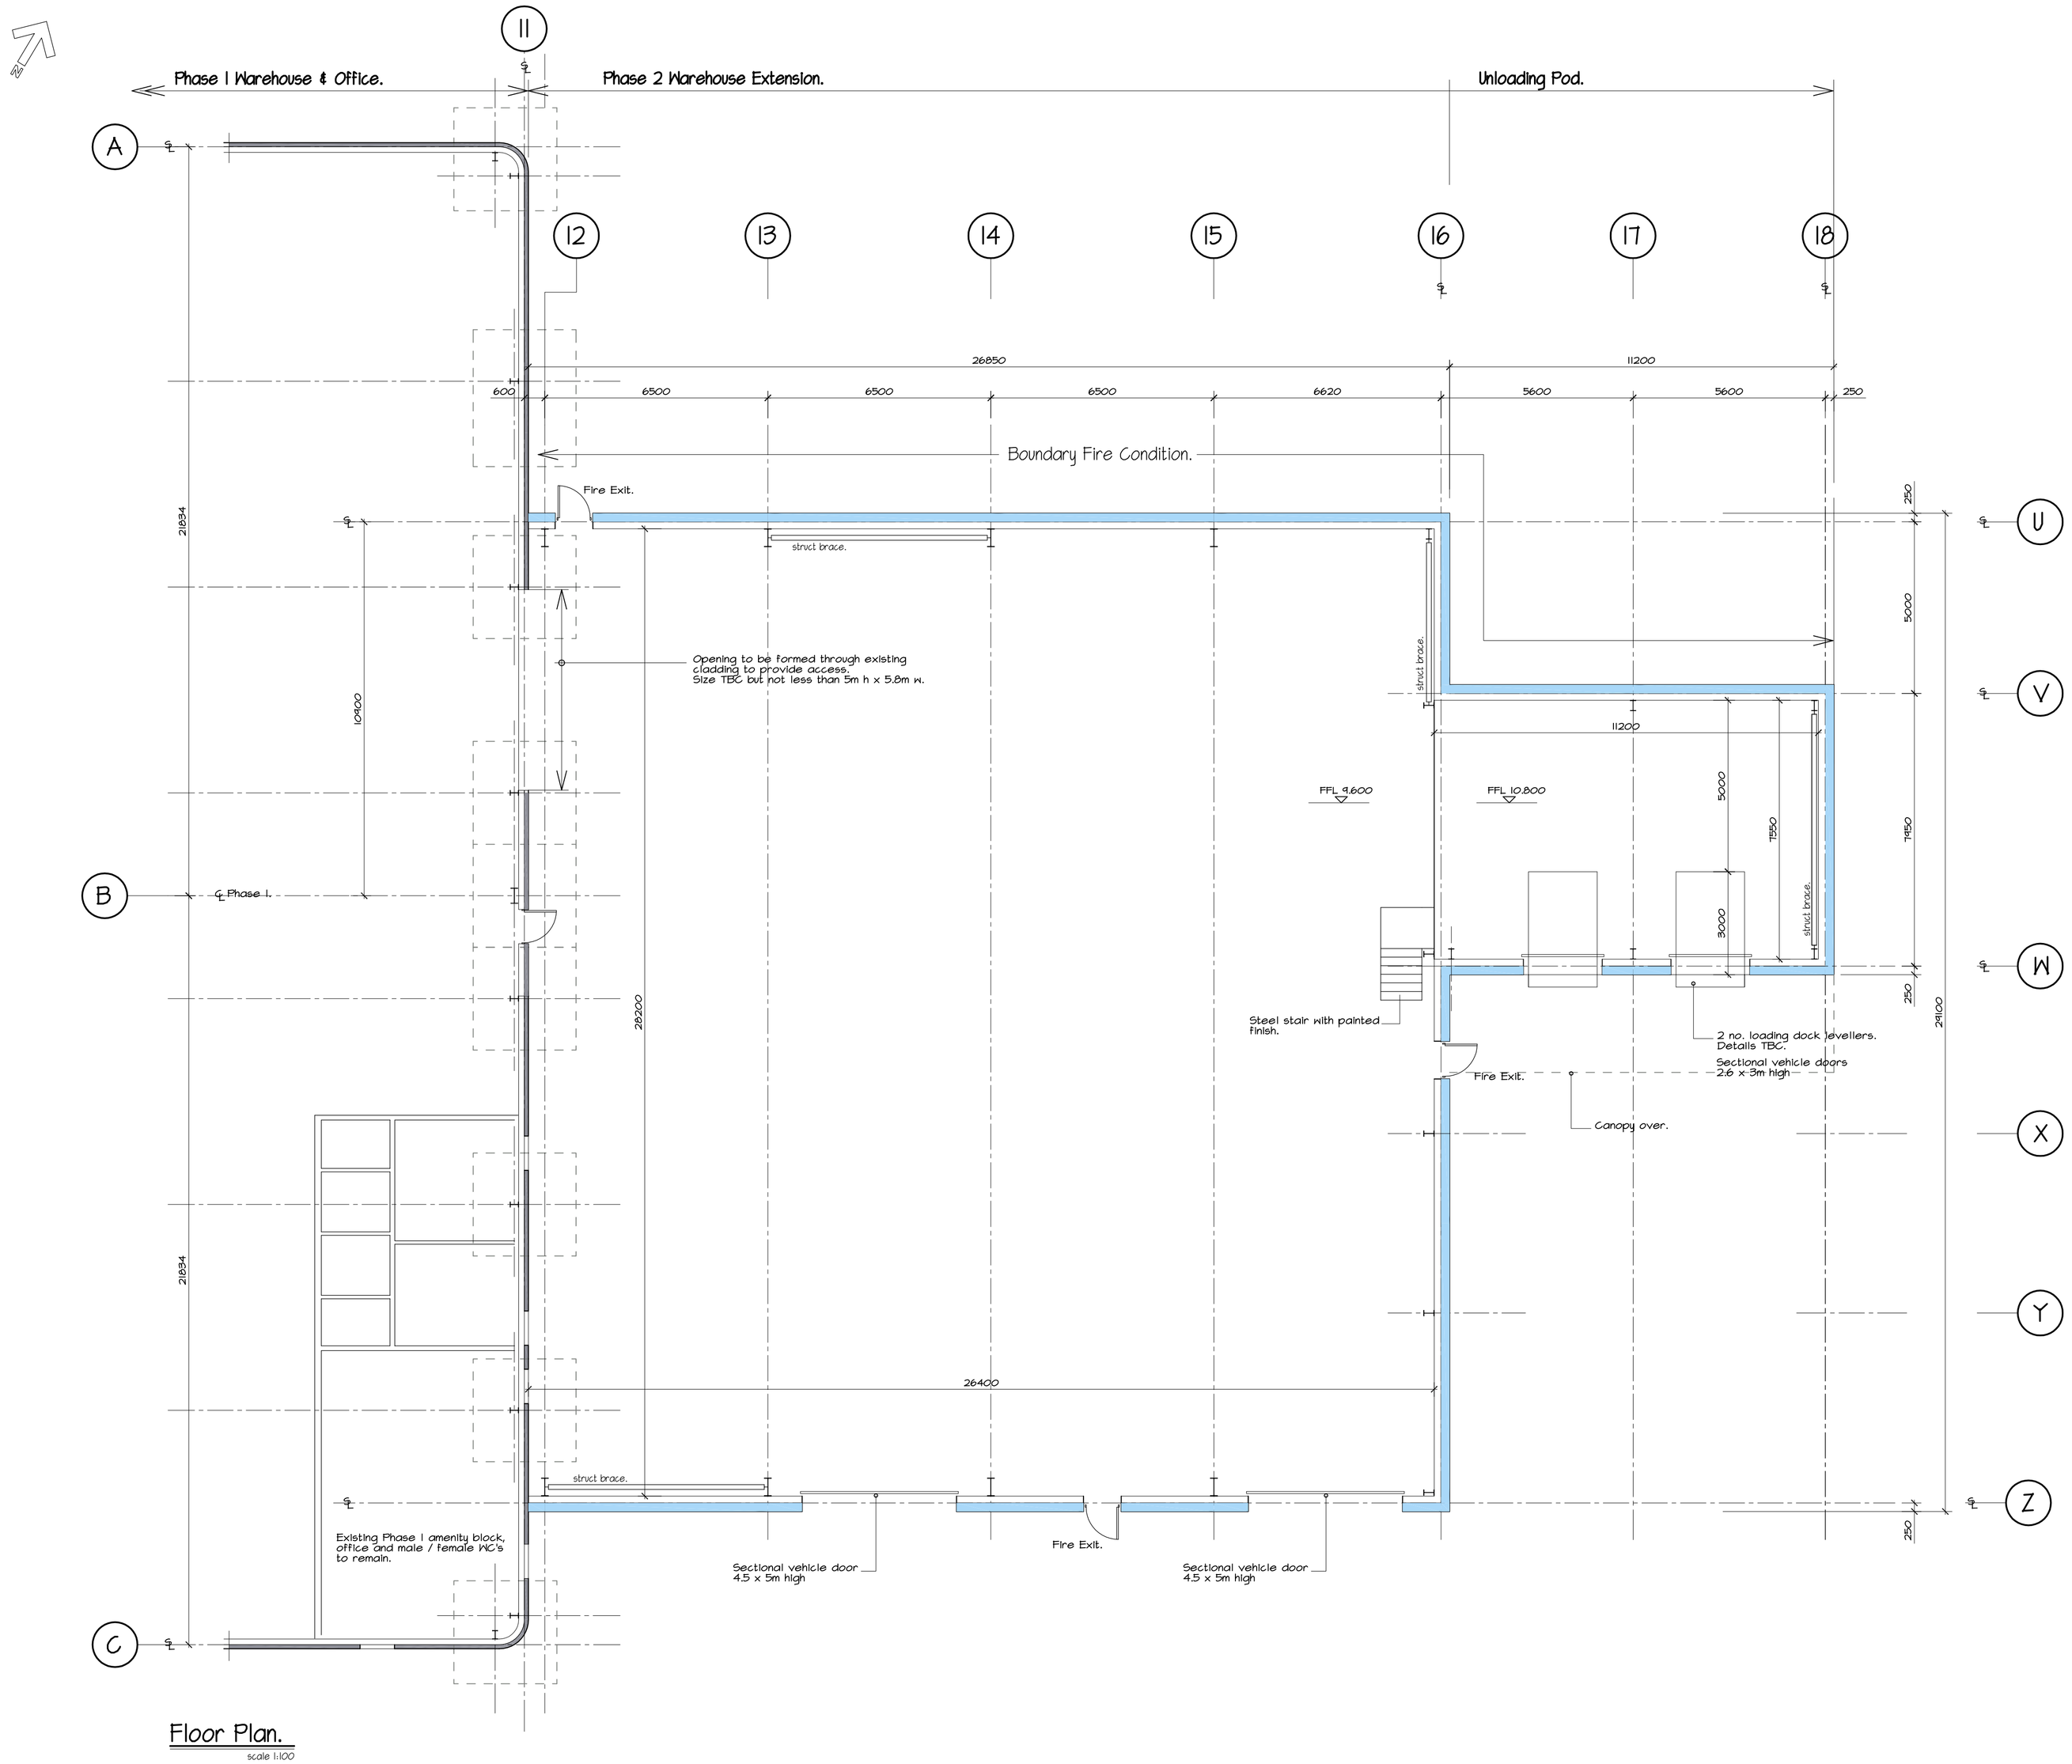

Floor Plan.

scale 1:100

Scale 1:100

0 1 2 3 4 5 10m

revision	date	by	amendment

Romy House, 159-167 Kings Road, Brentwood, Essex CM14 4EG

MITCHELL DESIGN AND CONSTRUCT LIMITED

Tel: 01277 234500
Fax: 01277 260085

project title

Proposed Phase 2 Extension to Silver Point

Airport Service Road, Portsmouth, PO35PB

drawing title

Proposed Floor Plan.

drawn	date	scale
RSDiebelius	Nov 2020	1:100 @ A1

drawing no.

MDC221 - 106

IF IN DOUBT ASK REFER ALL QUERIES TO ISSUING OFFICE. DO NOT SCALE USE FIGURED DIMENSIONS
COPY RIGHT MITCHELL DESIGN & CONSTRUCTION LTD. NOT TO BE USED OR ISSUED TO THIRD PARTIES WITHOUT PRIOR CONSENT