A3

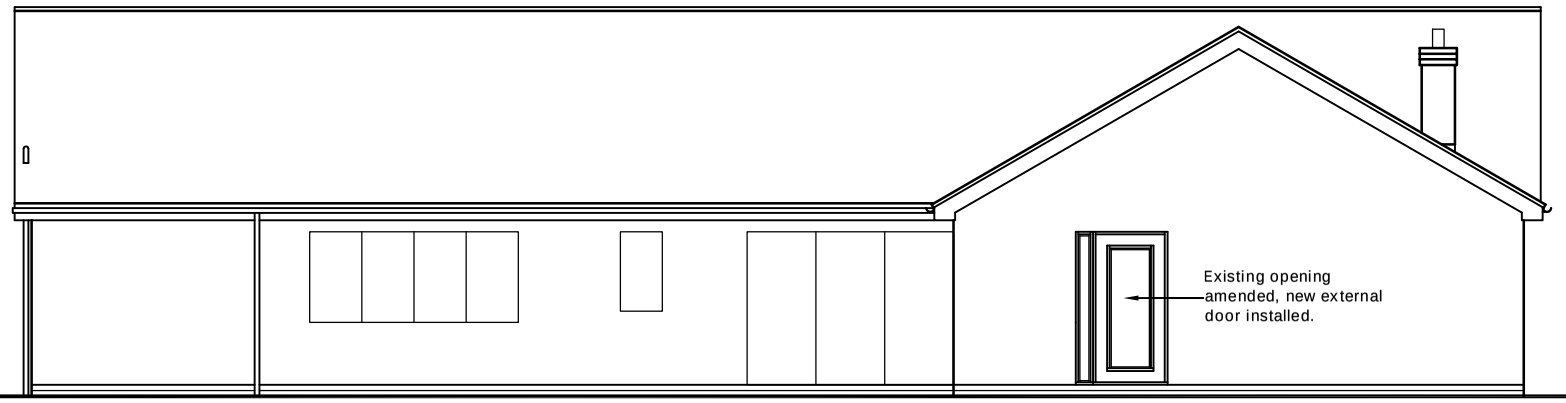

PROPOSED FRONT ELEVATION

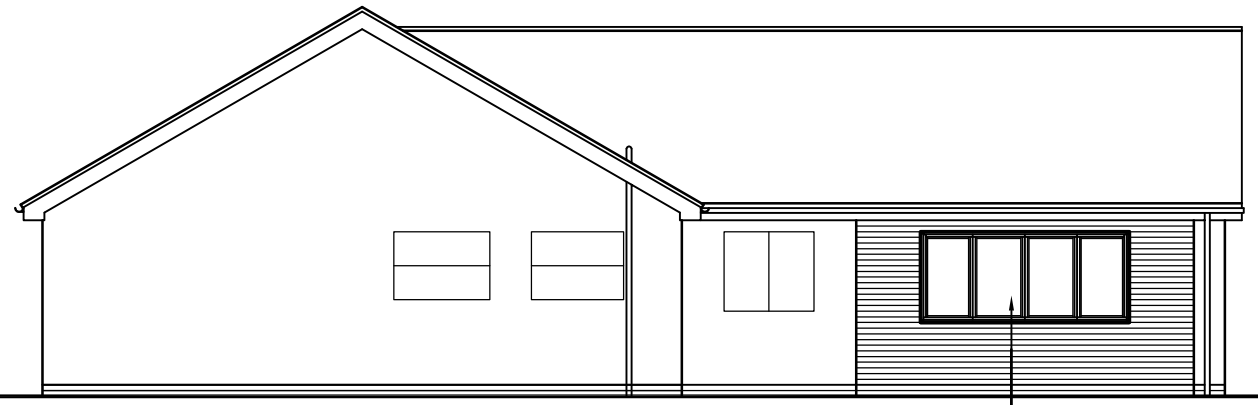

PROPOSED SIDE ELEVATION

Existing Garage door replaced by window,
remainder of opening infilled by brickwork.
Brickwork to match existing house.

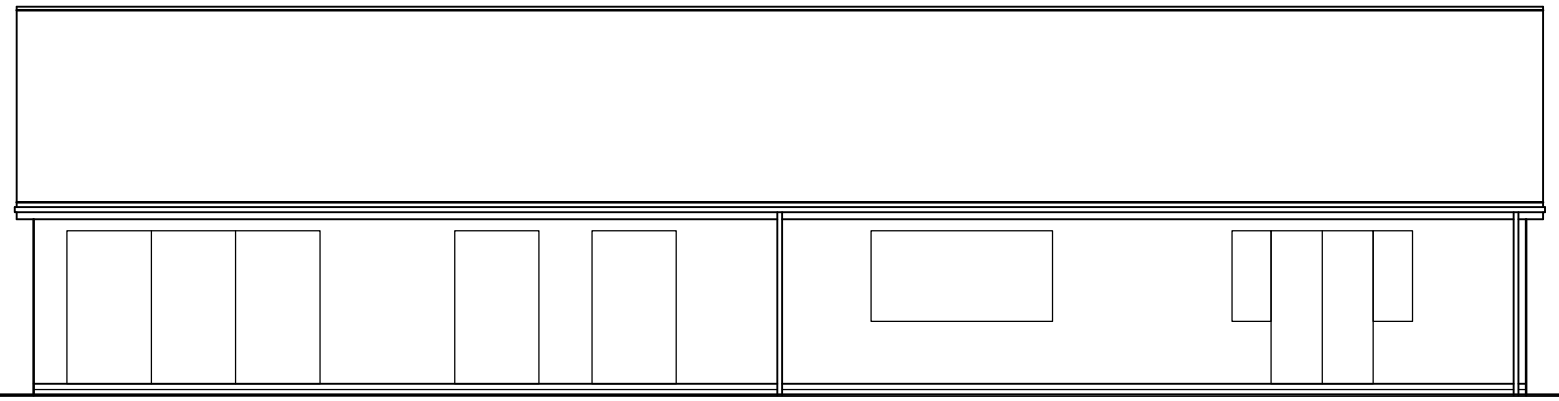

PROPOSED REAR ELEVATION

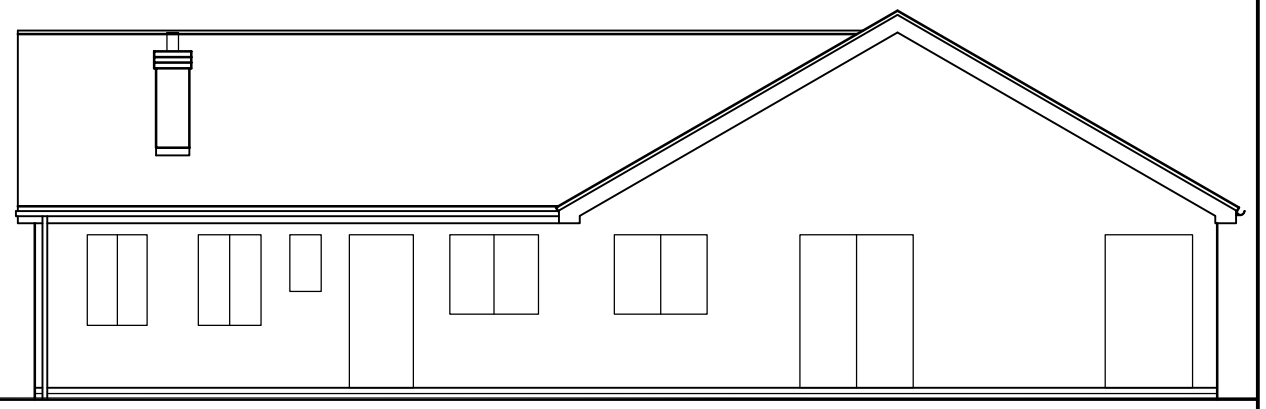

PROPOSED SIDE ELEVATION

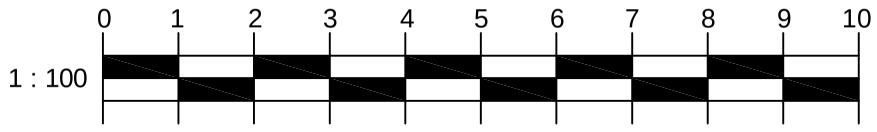

status

rev	date	details	drawn
A	30/12/20	Client comments incorporated	

CLIENT

MR & MRS EVERINGTON

PROJECT TITLE

KESTREL, HALLOUGHTON, SOUTHWELL, NOTTINGHAMSHIRE, NG25 0QP

DRAWING TITLE

PROPOSED GARAGE CONVERSION & NEW GARAGE PROPOSED HOUSE ELEVATIONS

scales 1: 100

date 10/12/20

drawn | checked | approved

ref EV / PL / PHE

rev A