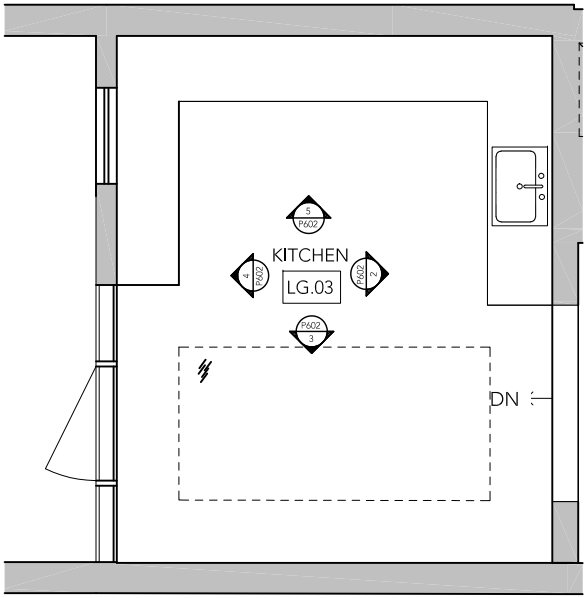

1 Lower Ground Floor Kitchen
SCALE: 1 : 25

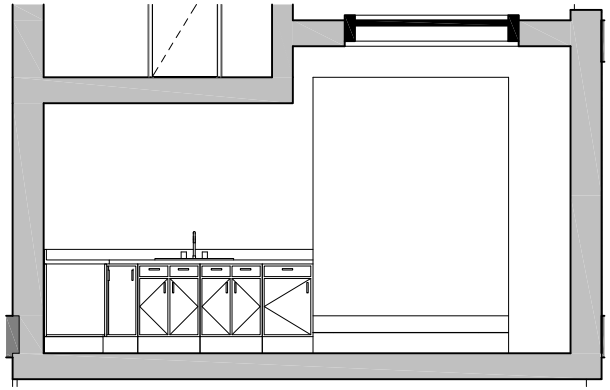

2 Lower Ground Kitchen
SCALE: 1 : 25

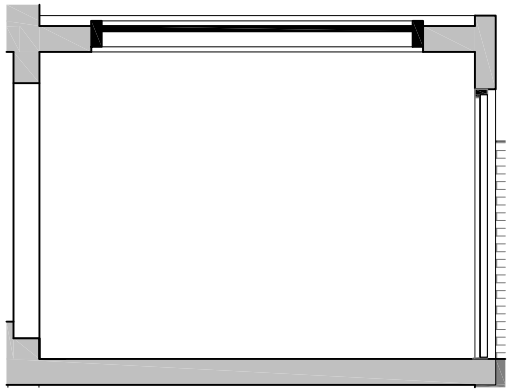

3 Lower Ground Kitchen
SCALE: 1 : 25

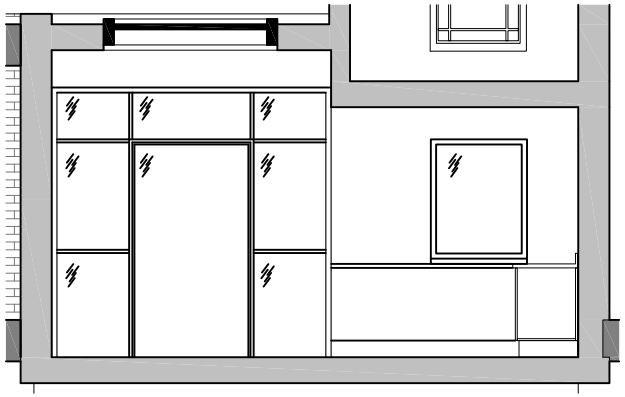

4 Lower Ground Kitchen
SCALE: 1 : 25

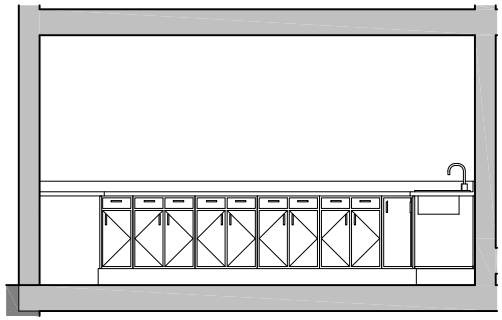

5 Lower Ground Kitchen
SCALE: 1 : 25

SCALE :1 to25

1.25m 2.5m 5m

PLANNING

DRAWINGS INDICATE DESIGN INTENT ONLY.
ALL DIMENSIONS IN MILLIMETERS UNLESS NOTED OTHERWISE.
THE CONTRACTOR IS RESPONSIBLE FOR TAKING AND CHECKING ALL DIMENSIONS.
DO NOT SCALE FROM THE DRAWING.
REPORT ALL CONFLICTS OF INFORMATION TO ORIGINATE AND SEEK ADVICE BEFORE PROCEEDING.
THE DRAWING IS THE COPYRIGHT OF ORIGINATE ARCHITECTURE LTD.

KEY PLAN

NOTE:
All drawings are to be read in conjunction with the Design & Access and Heritage Statements.
All skirting and cornices shown are indicative and are to be restored in accordance with the Heritage Statement.

REV	DATE	DESCRIPTION
A	22.01.21	PLANNING ISSUE

PROJECT

LEILABI RESIDENCE

34 ABBEY GARDENS
LONDON
NW8 9AT

ORIGINATE
Originate Architects
W: originate.london

TITLE

Proposed Lower Ground Kitchen

DRAWN BY	SCALE (@ A1)	SCALE (@ A3)
KS	1 : 25	1 : 50
CHECKED BY	DATE	
DS	07/12/2020	

PROJECT NO.	DRAWING NO.	REV
1267	P602	A

© 2017 ORIGINATE ARCHITECTURE LTD.