2. All sizes to be checked on site prior to construction.
3. This drawing is the copyright of the author.

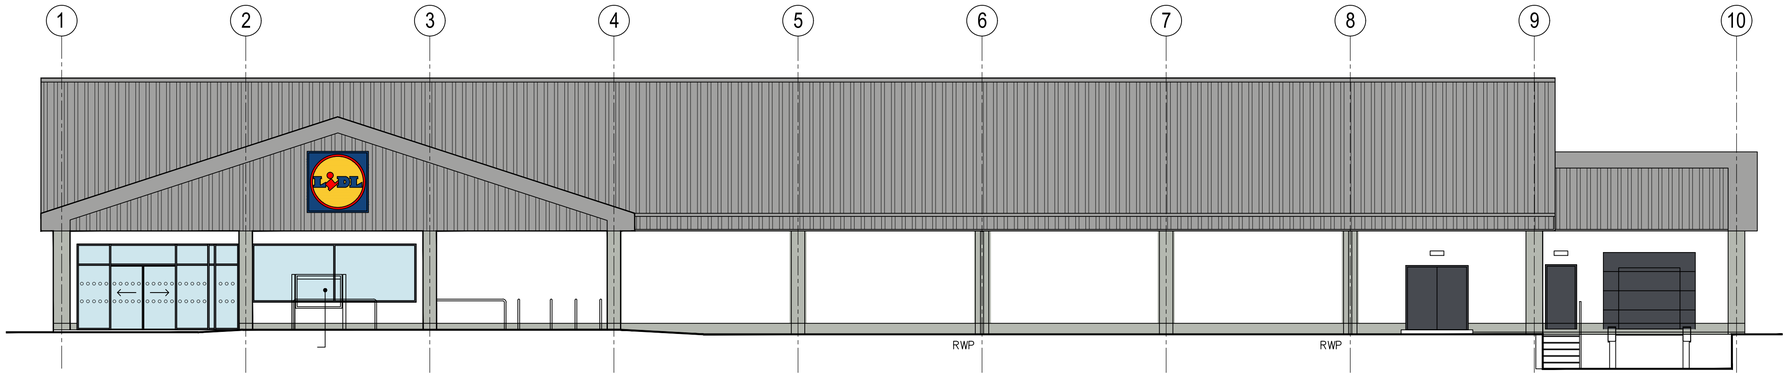

EXISTING SOUTH EAST (FRONT) ELEVATION | 1:100

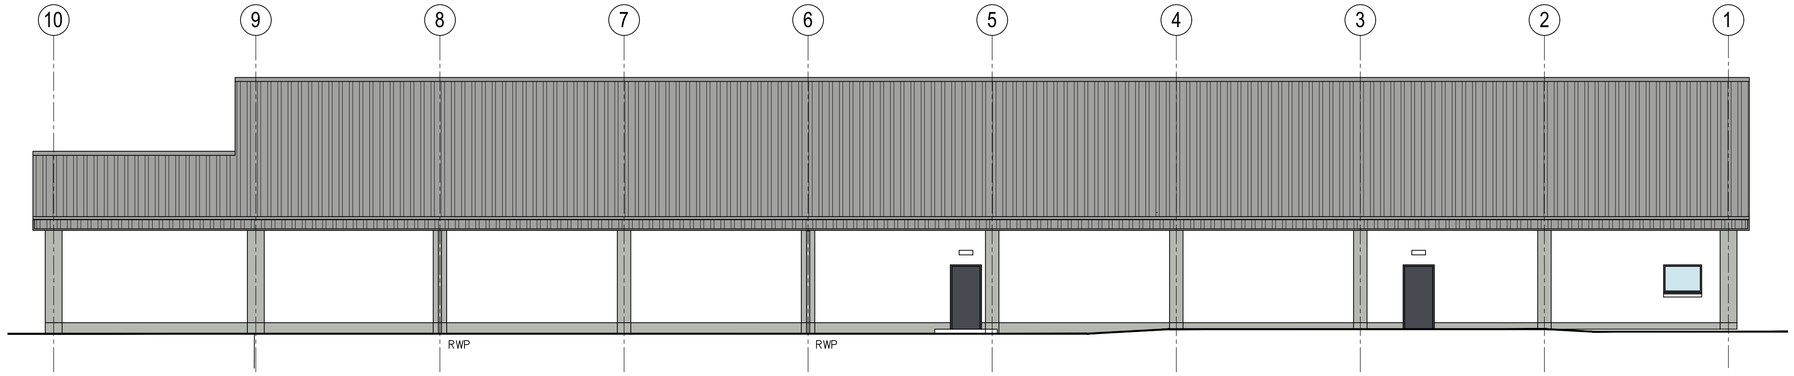

EXISTING NORTH WEST (REAR) ELEVATION | 1:100

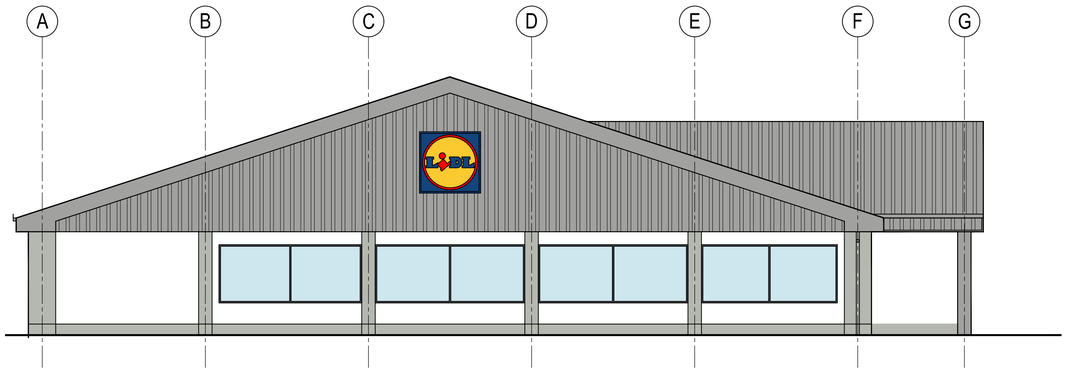

EXISTING SOUTH WEST (SIDE) ELEVATION | 1:100

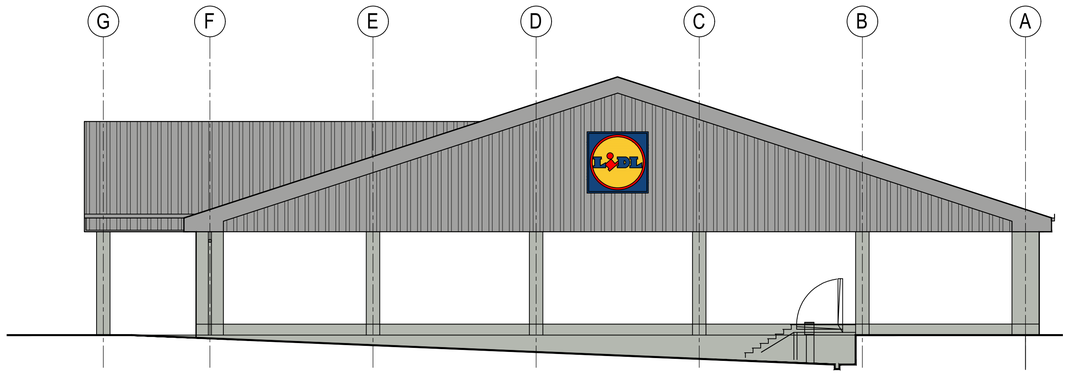

EXISTING NORTH EAST (SIDE) ELEVATION | 1:100

0m 1 2 3 4 5 6 7 8 9 10

1:100

smith design associates
www.smithdesign.co.uk

Chartered Architects
16 Lynedoch Crescent, Glasgow G3 6EQ 0141 353 3501

client: Lidl UK GmbH

project: Proposed Retail Unit Extension
Nitshill Road, DARNLEY

drawing: Existing Elevations

original size: A1

scale: 1:100 A1 | 1:200 A3

drawn: RP

date: 04.12.20

checked:

status: PLANNING

passed:

job no. | drawing no. | revision

G2910-06 AL(0)006