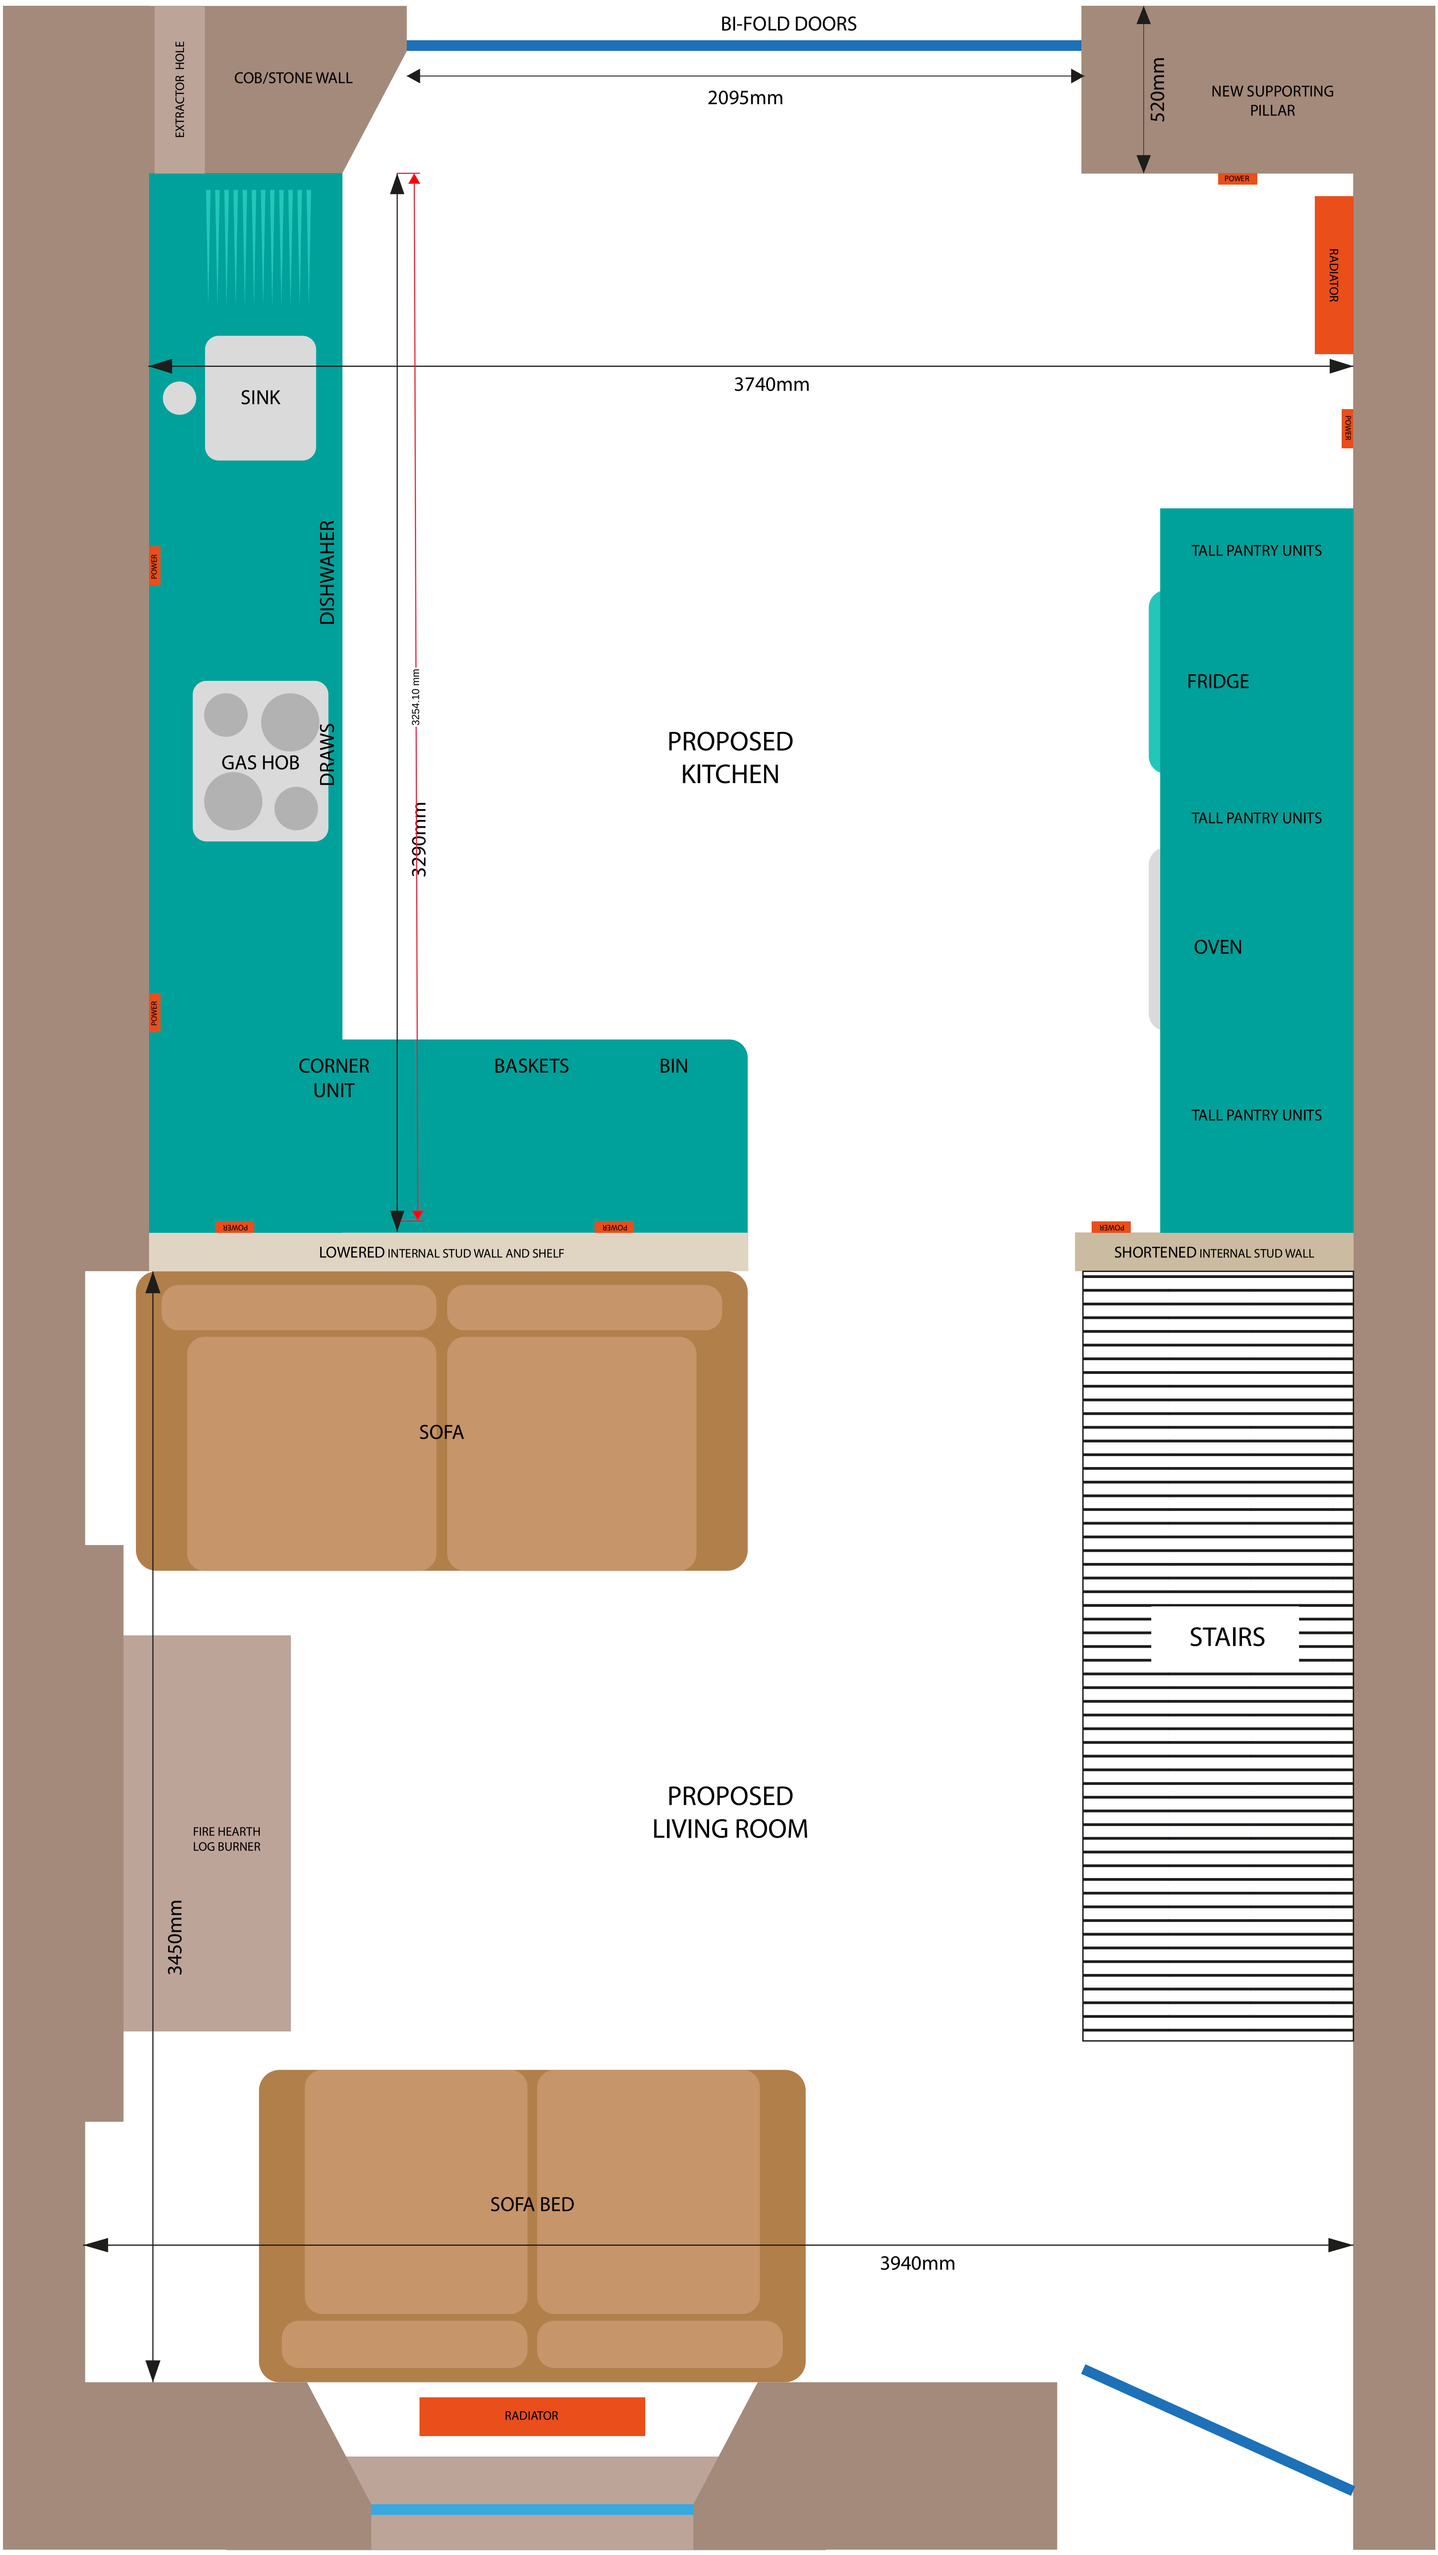

GROUND FLOOR - PROPOSED CONFIGURATION (DRAWN AT SCALE 1:10)