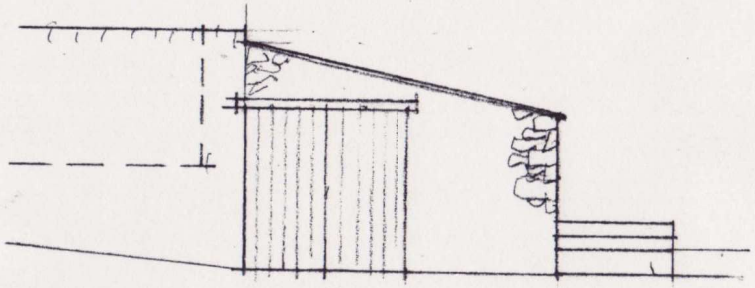

224.03 BM EAST EL.

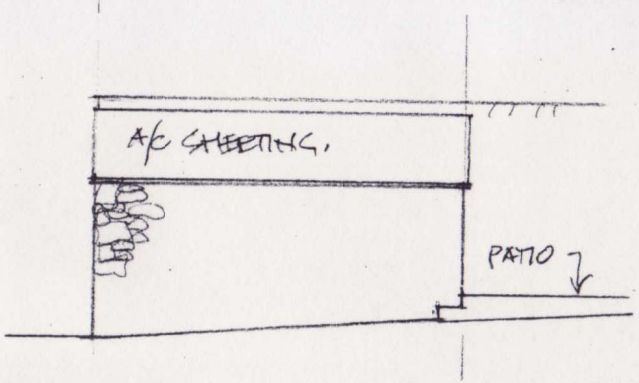


NORTH EL.

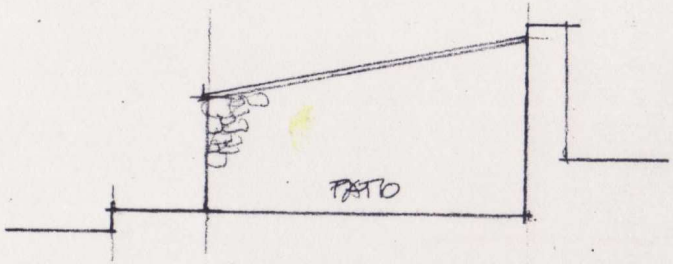


WEST EL.

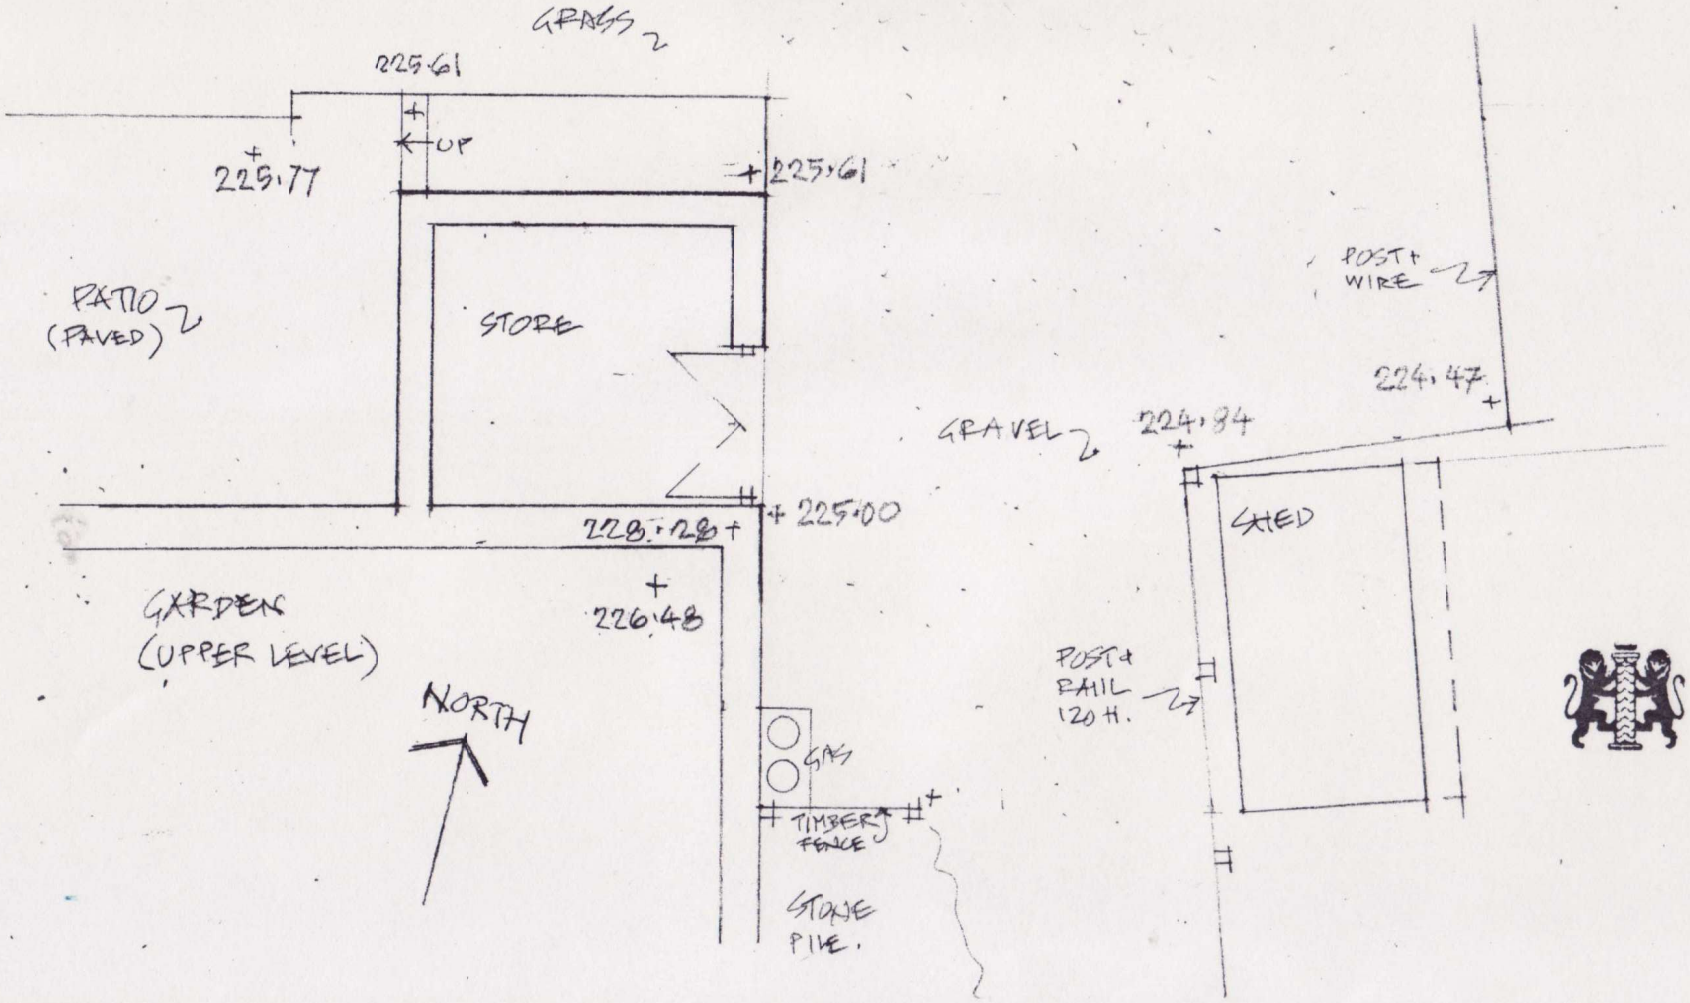


REVISIONS

A – ELEVATIONS ADDED, RE-NUMBERED.

B – 6/11/20 LEVELS RELATED TO BM 229.07

HILLSIDE' BARNINGHAM.

AS EXISTING (PART) 2/7/20

SCALE 1:100 @ A4

PLAN + STORE ELEVATIONS

GEORGE STASTNY
CHARTERED ARCHITECT & GARDEN DESIGN
Riverside, Whorlton
Nr. Barnard Castle,
Co. Durham DL12 8XD
07974 230919

PLAN Nº 1251 – 2B