SCALE BARS A1 DRAWING

1:50
1:100
1:200
1:500
1:1250

Metres

FIRST FLOOR PLAN 1:50

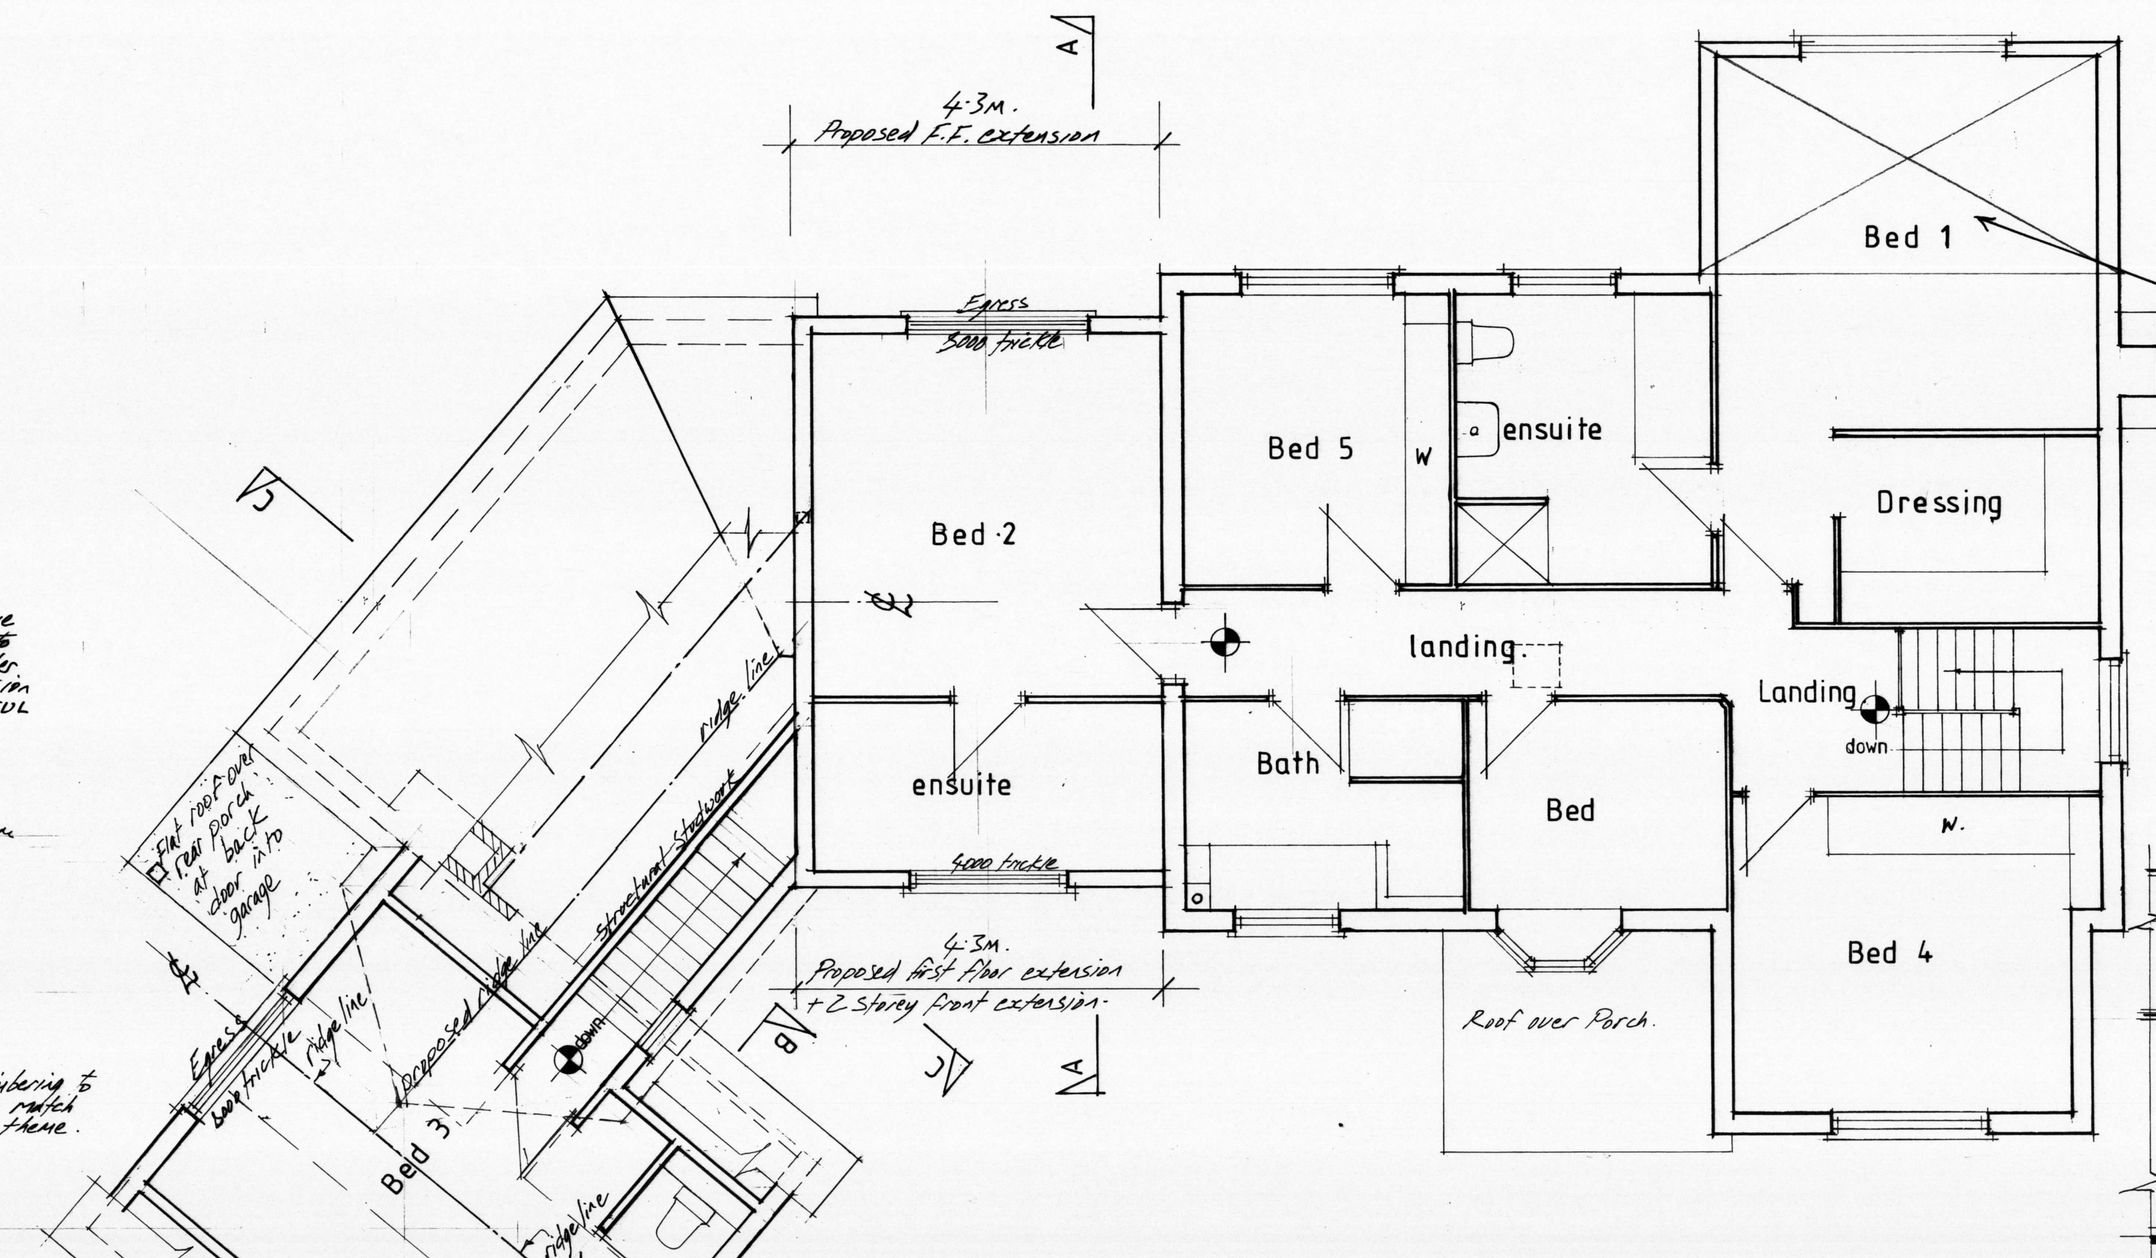

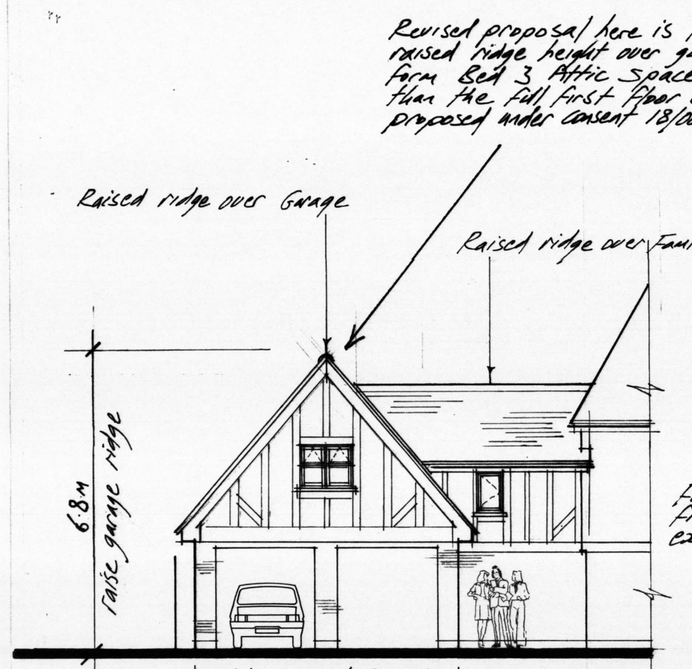

TRUE ELEVATION GARAGE 1:100

Garage walls in face brickwork remain unchanged
Garage wall plates to remain at same height.
Ensuite window in front gable of garage to be non-openable below a height of 1.7m above F.F.L. and glazed using obscured glass to a minimum level of 3 on the Pilkington scale of obscuration.

TRUE ELEVATION REAR GARAGE 1:100

Generally:
Interlocking roof tiles to match.
Face brickwork to match.
Plain tile hanging to match.
False timbering + rendered panels to match.
Brown U.P.V.C. windows to match

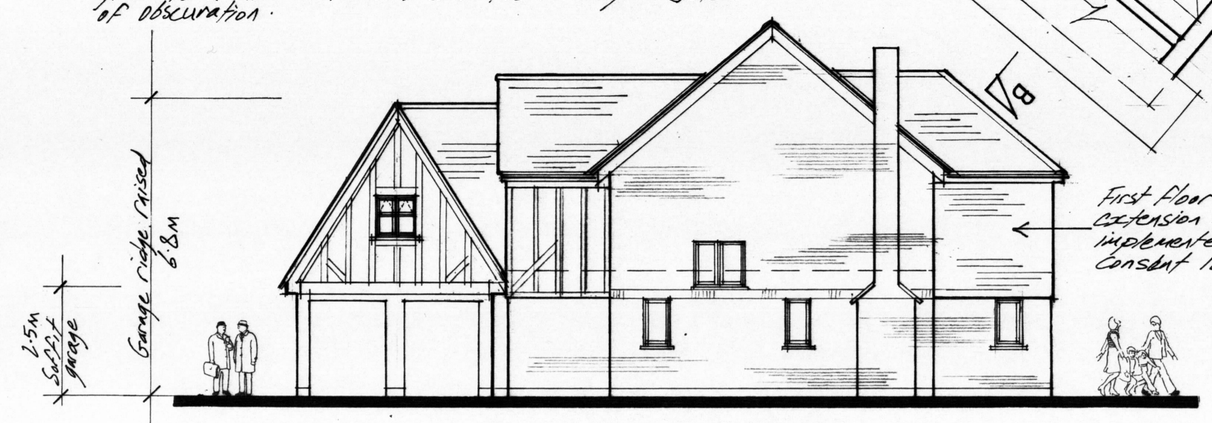

SIDE ELEVATION 1:100

FRONT ELEVATION 1:100

REAR ELEVATION 1:100

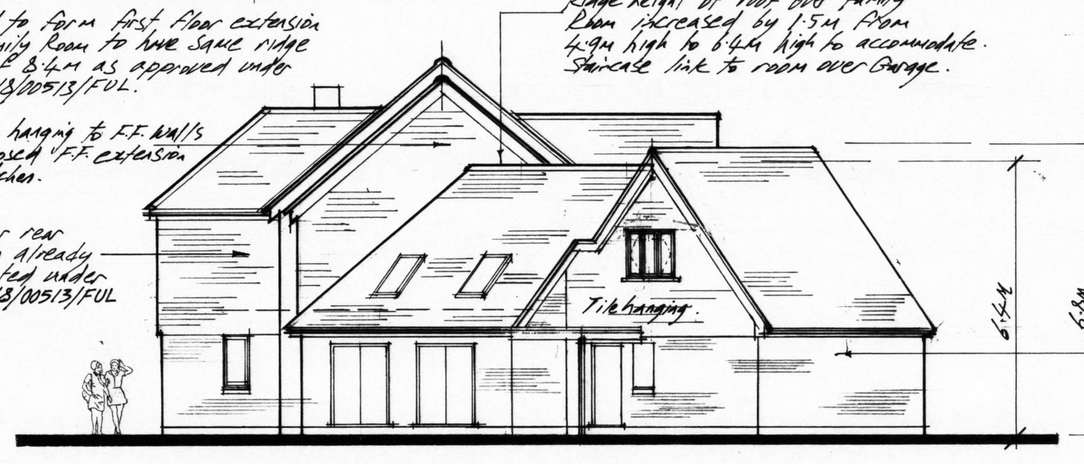

SIDE ELEVATION 1:100

'E' Window Side elevation 2·2·21.
'D' Scheme reduced. 7/1/21

scale 1:50 1:100
F.F. SIDE EXTENSION INCORPORATING TWO STOREY EXTENSION FF REAR EXTENSION. 4 BAYMANS WOOD SHENFIELD CM15 8BT
FIRST FLOOR PLAN AND ELEVATIONS AS PROPOSED
BARRY J POWELL Architectural Technician 5 Riverside Chelmsford Essex CM2 6LL Tel: 01245-252752
drawing 663/4 E 23/3/18.