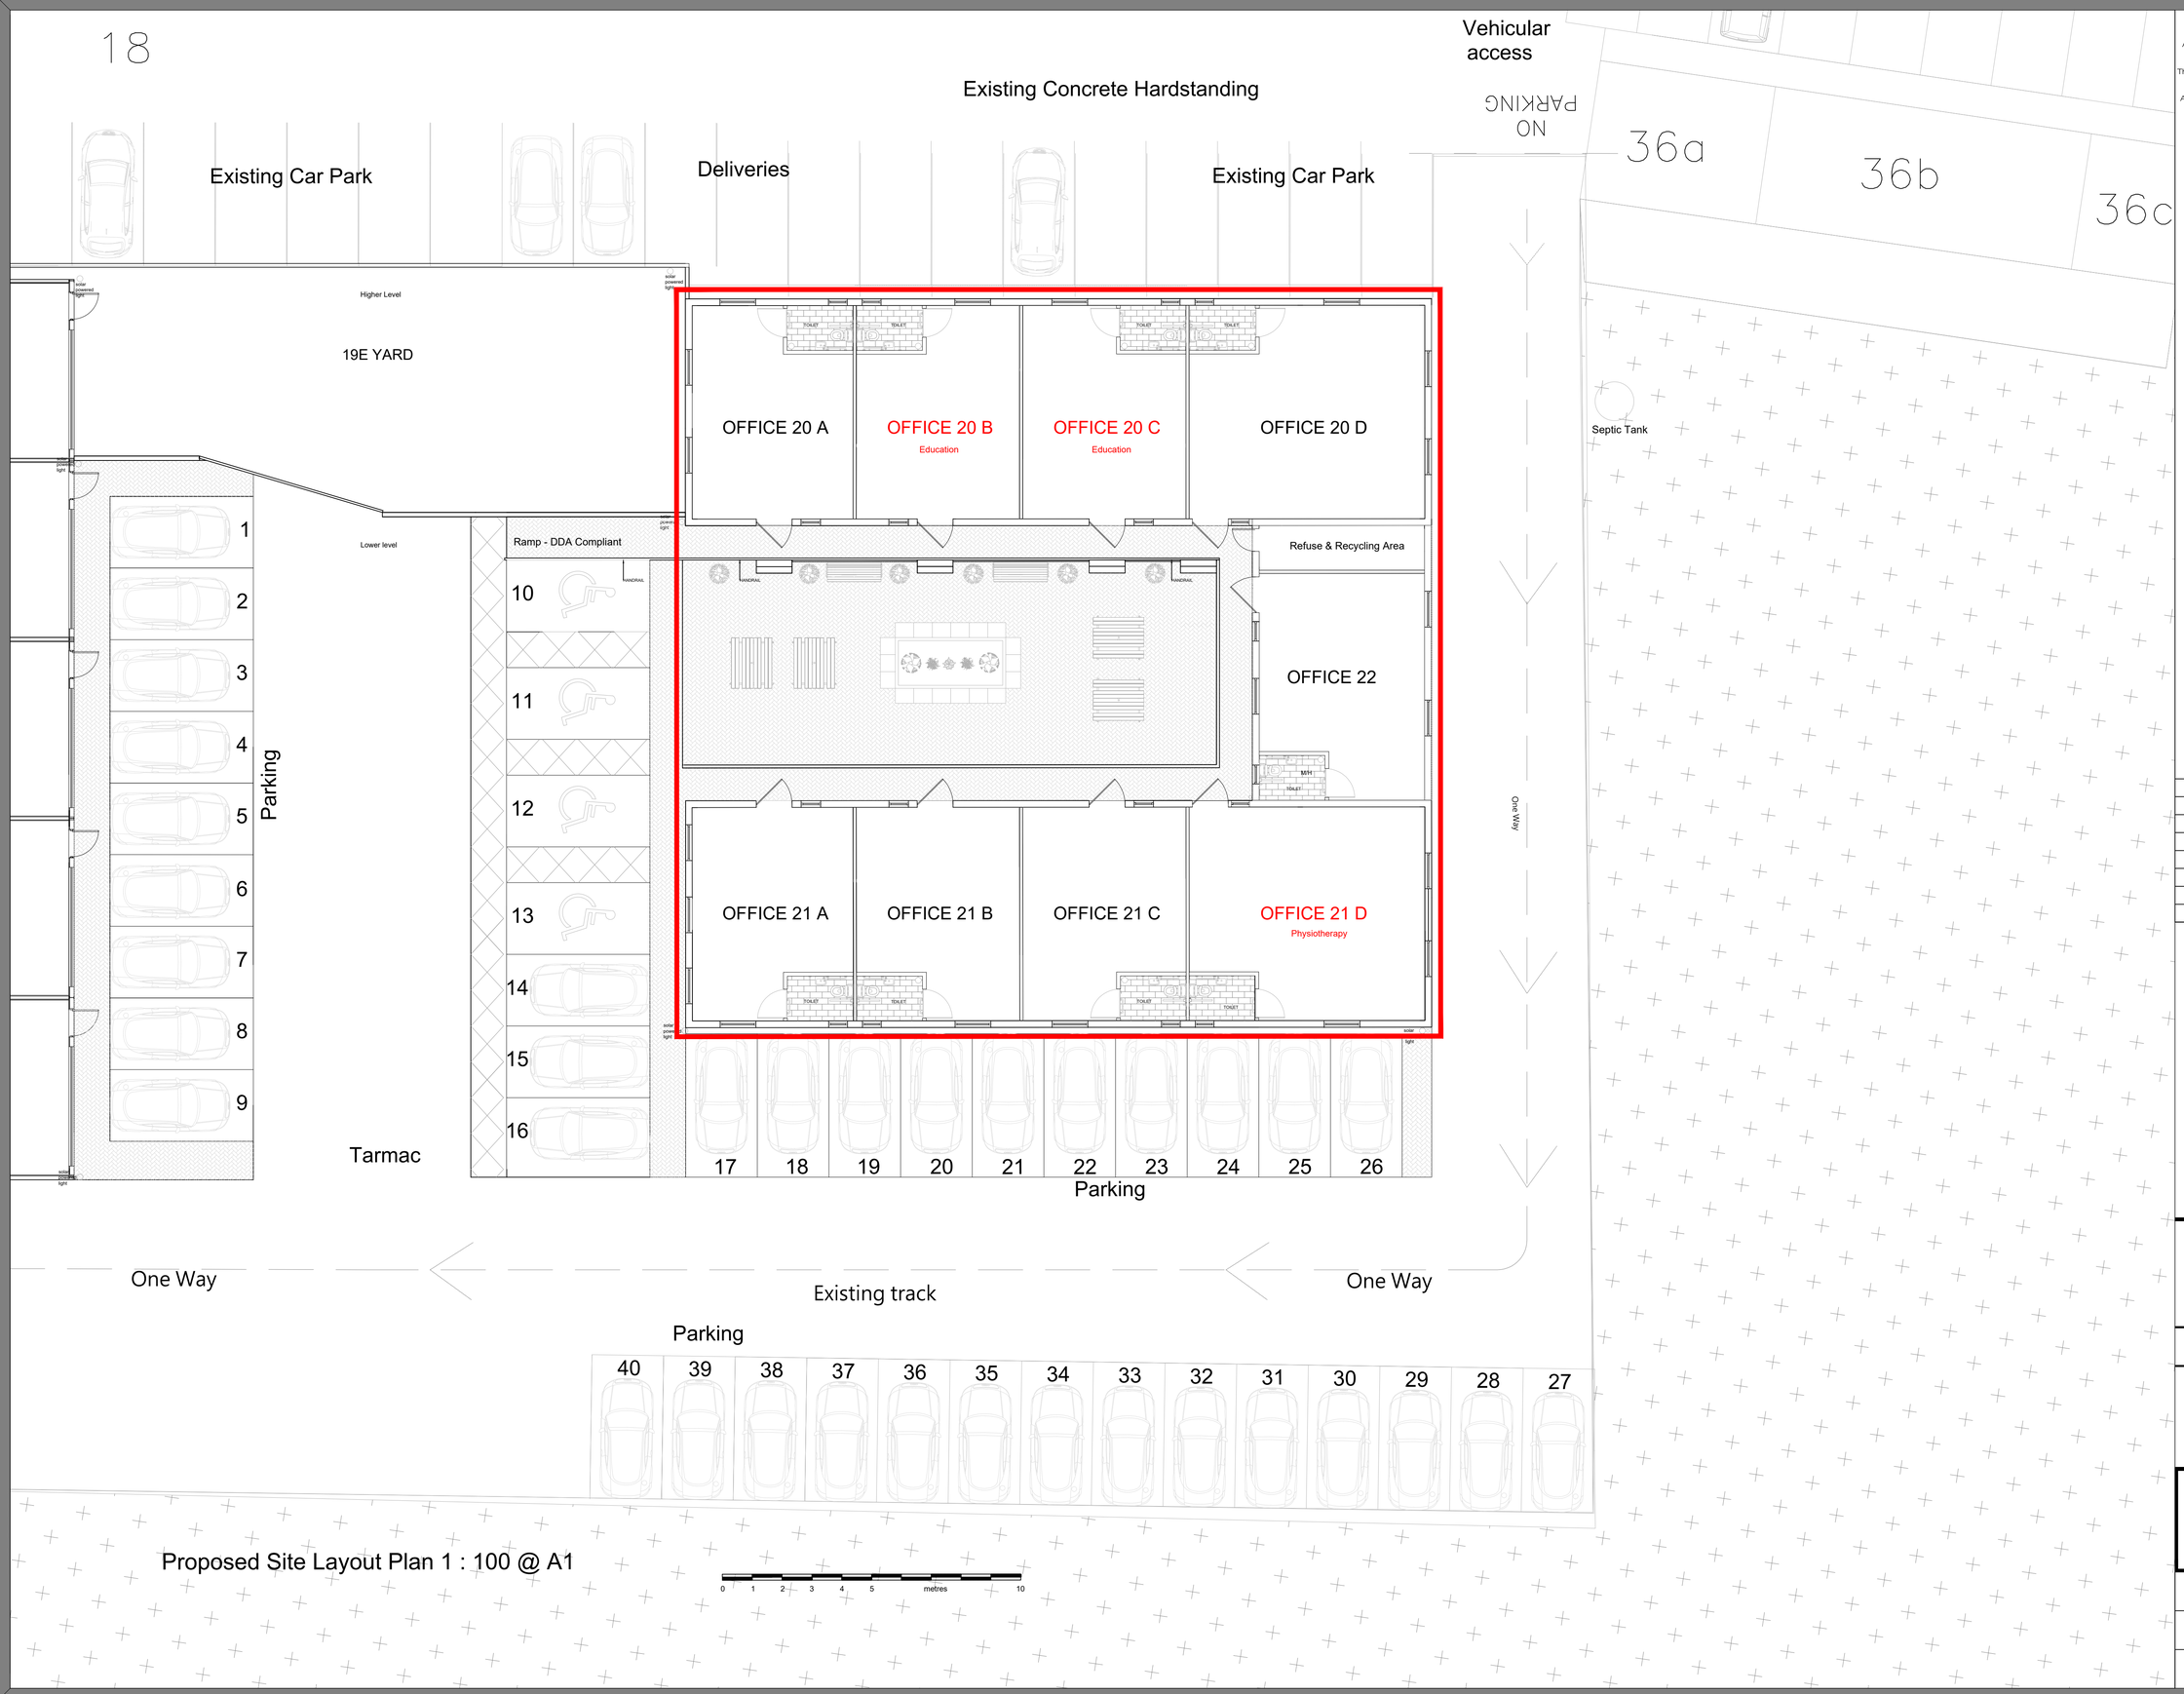

Notes

1. All dimensions must be checked on site and not scaled from this drawing.
2. This drawing remains the copyright of CAF Constructions LTD and may not be duplicated or issued without permission.
3. Any discrepancies between this drawing and other documents or drawings to be relayed to CAF Constructions LTD without delay.
4. This drawing is to be read in conjunction with drawing No's.

Date	Revisions

CAF Constructions LTD

CAF CONSTRUCTION LIMITED
8 Beethoven Road
Elstree Borehamwood
WD6 3DP
Telephone: 02089539701
Fax: 02089539701
Mobile: 07882963805
E-mail cafinvest@yahoo.co.uk

Client
Mr. Paul Howarth

Project Title
BATTLERS GREEN FARM
COMMON LANE
RADLETT
WD7 8PH

Drawing title
LOCATION PLAN

Scale	Client/Project No.	Rev.
1:100 @ A1	CAF/113	
Date: DEC 2020	Drawing No. P01	
Drawn: ICF		