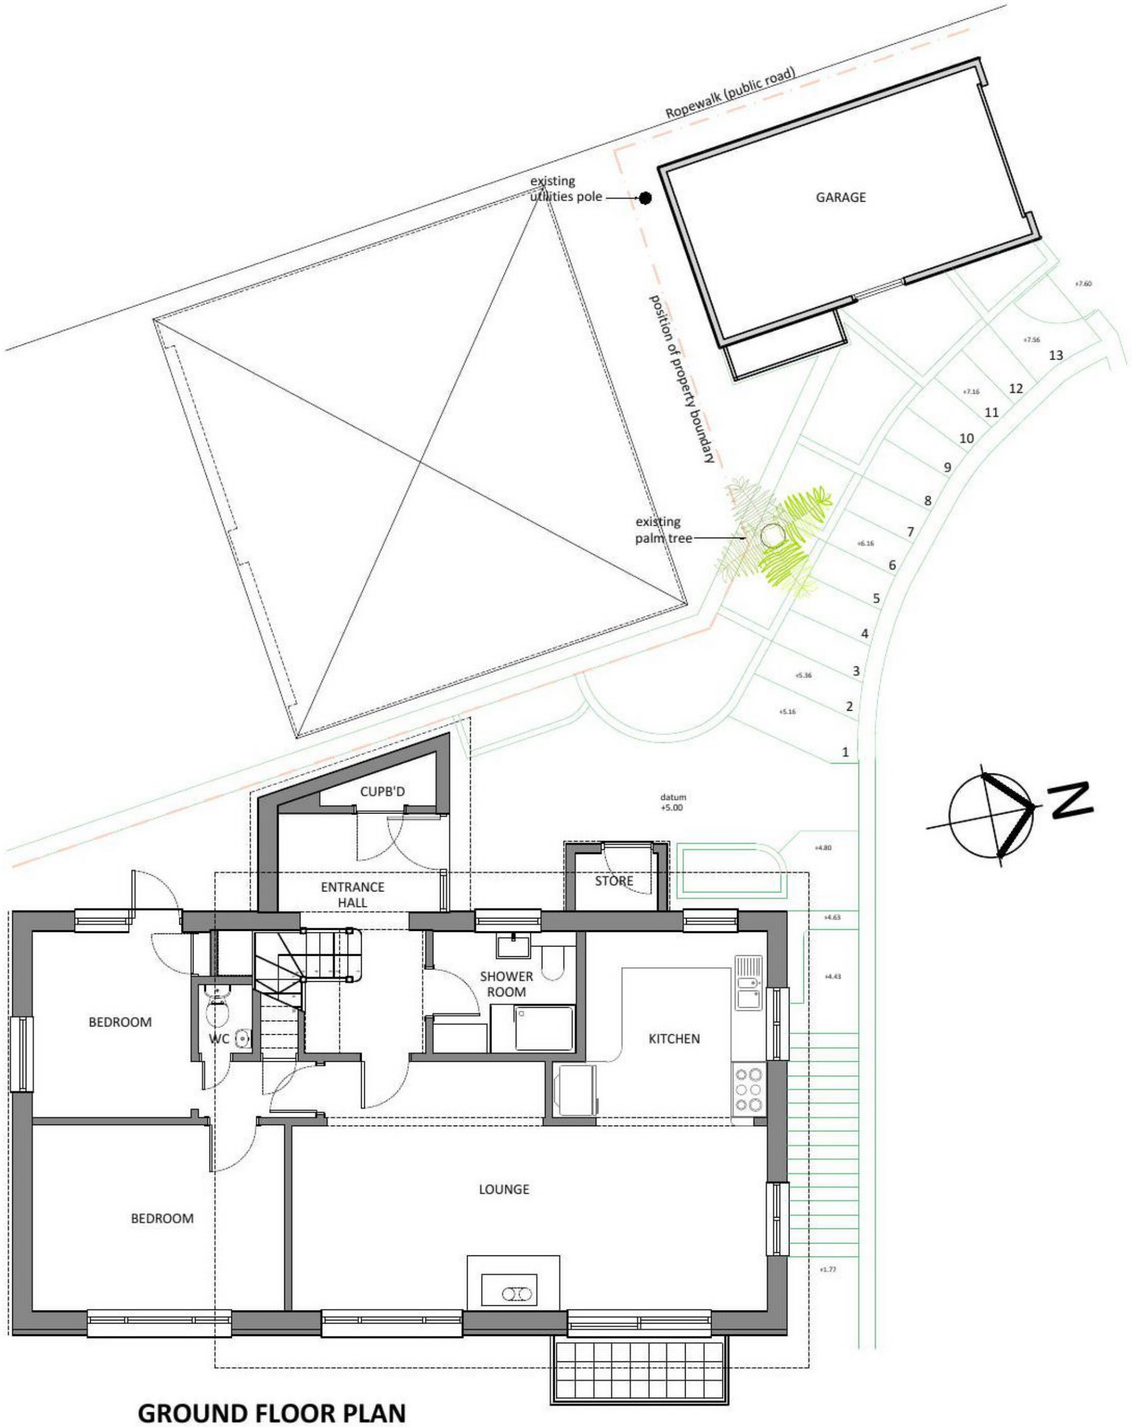

GROUND FLOOR PLAN

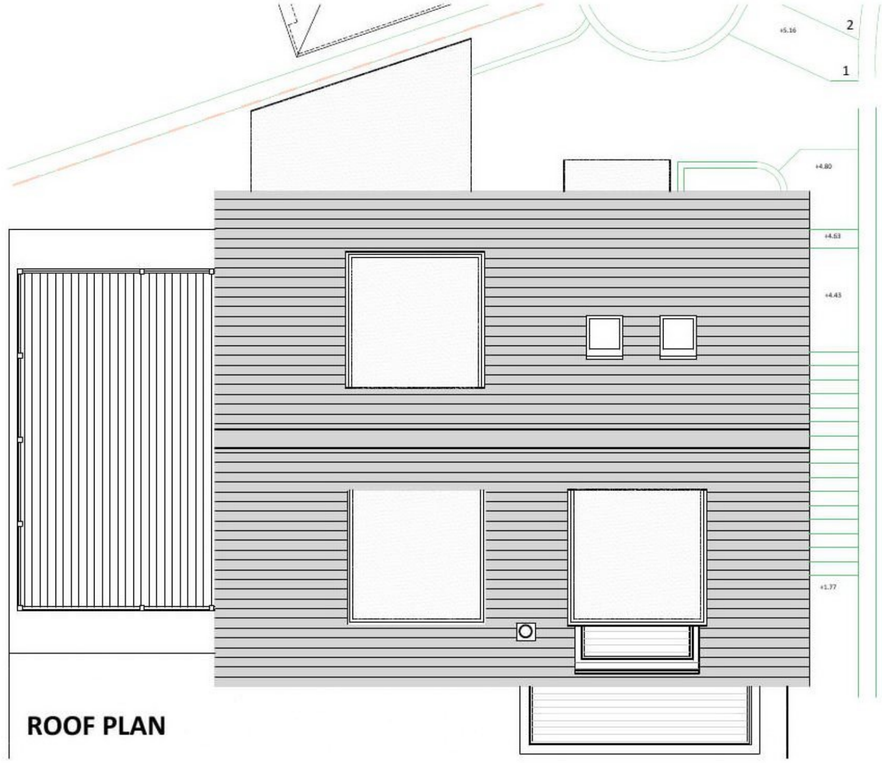

ROOF PLAN

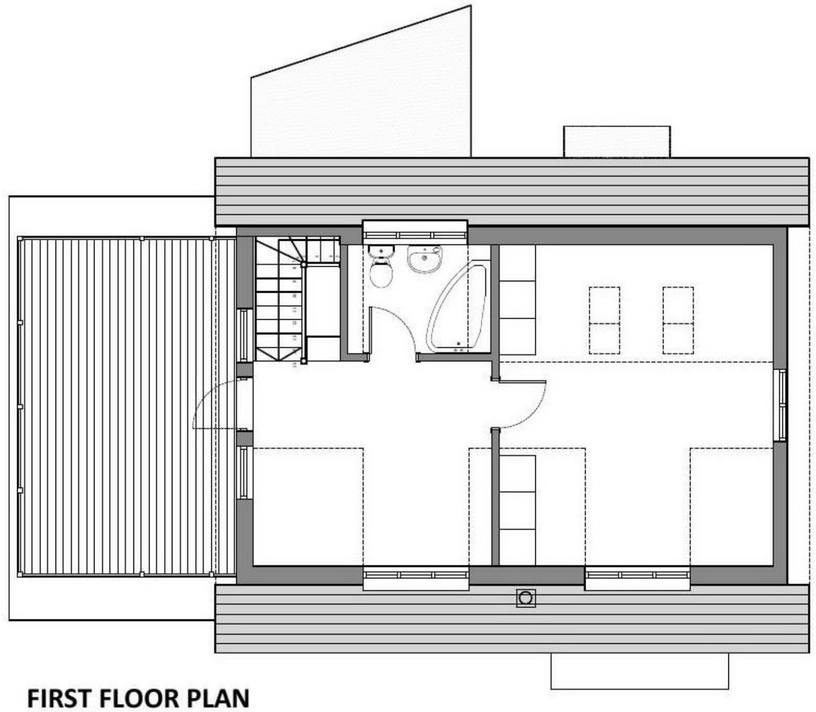

FIRST FLOOR PLAN

Client	Project	Drawing Title	Scale	Drawn	Date	Revisions
Mr & Mrs Jones	Restormel Works Penpol TR3 6NR	Existing Plans	1:100@A3	PS	Dec 20	RevA: Garage references removed
			Drawing Number 16-179-101		Revision A	

PAUL SCOTT DESIGN
22 Guildford Road
Hayle Cornwall TR27 4PP
01736 758474 [redacted]
info@paulscott.co.uk

Copyright ©