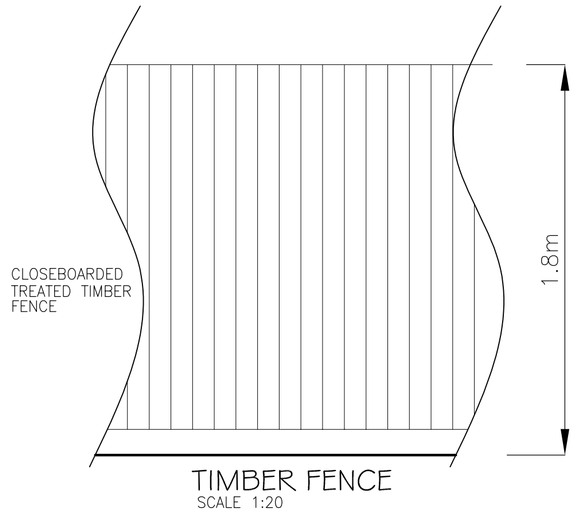

TIMBER FENCE
SCALE 1:20

PROPOSED FRONT ELEVATION
ALL NEW MATERIALS ARE TO MATCH EXISTING

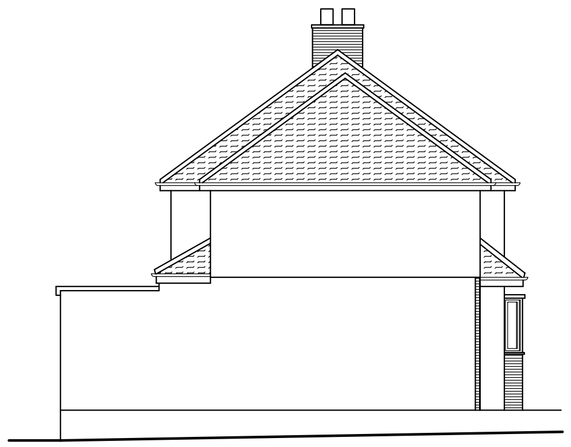

PROPOSED SIDE ELEVATION
ALL NEW MATERIALS ARE TO MATCH EXISTING

PROPOSED REAR ELEVATION
ALL NEW MATERIALS ARE TO MATCH EXISTING

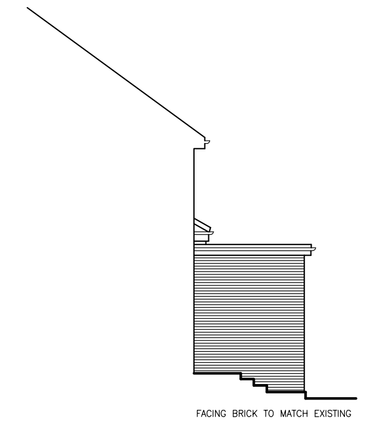

PROPOSED SIDE ELEVATION(REAR)
ALL NEW MATERIALS ARE TO MATCH EXISTING

0 1 2 3 4 5 6 7 8 9 10
METRES SCALE 1:100

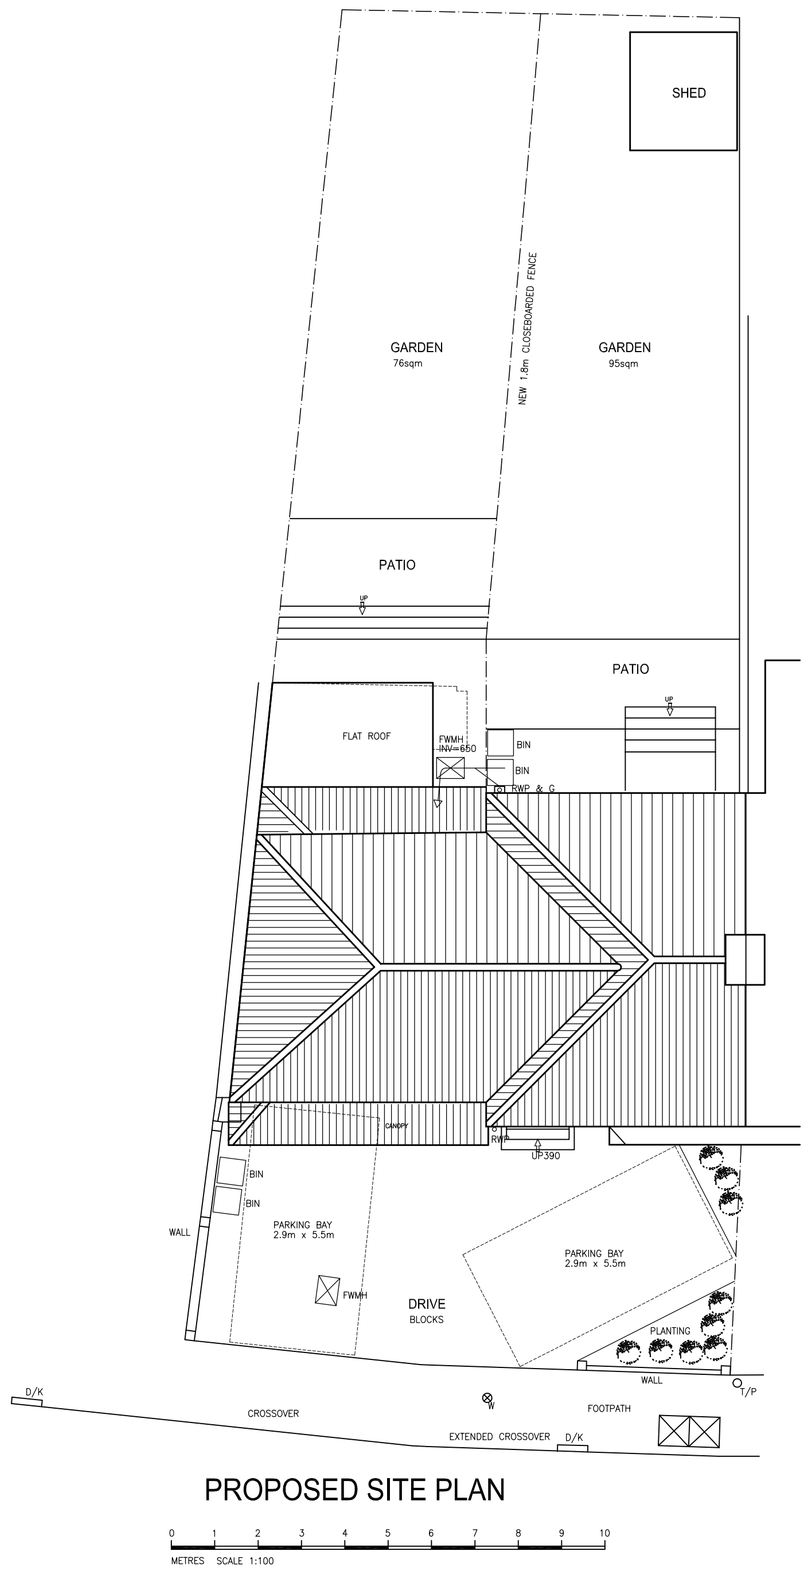

PROPOSED SITE PLAN

0 1 2 3 4 5 6 7 8 9 10
METRES SCALE 1:100

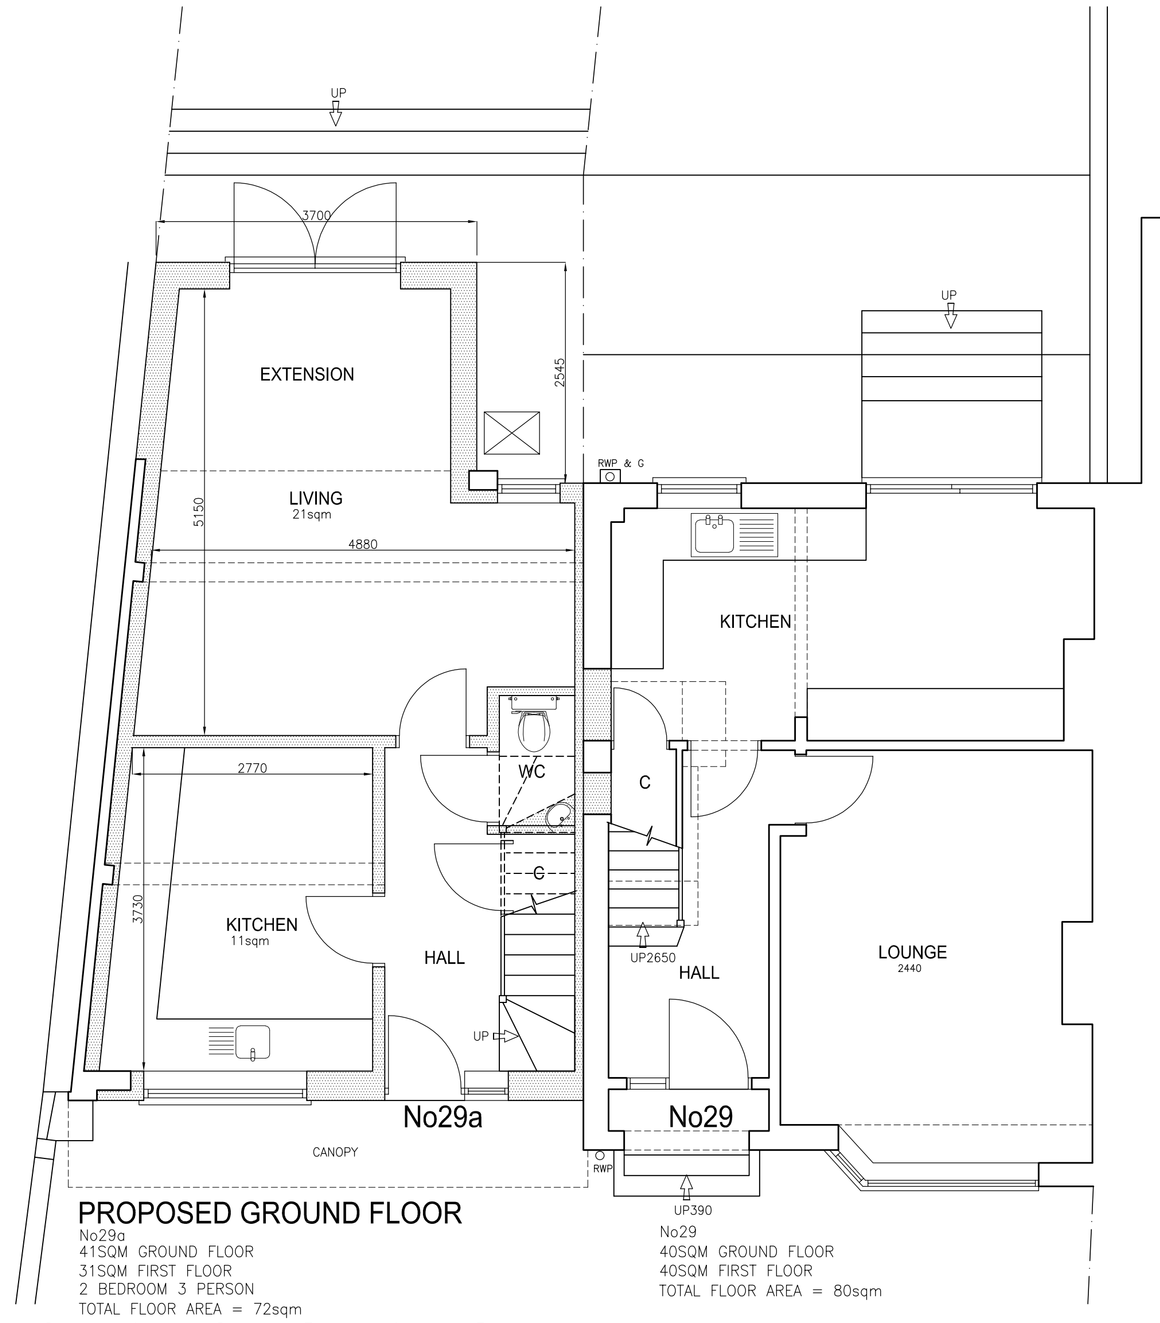

PROPOSED GROUND FLOOR
No29a
41SQM GROUND FLOOR
31SQM FIRST FLOOR
2 BEDROOM 3 PERSON
TOTAL FLOOR AREA = 72sqm

No29
40SQM GROUND FLOOR
40SQM FIRST FLOOR
TOTAL FLOOR AREA = 80sqm

0 1 2 3 4 5
METRES 1:50

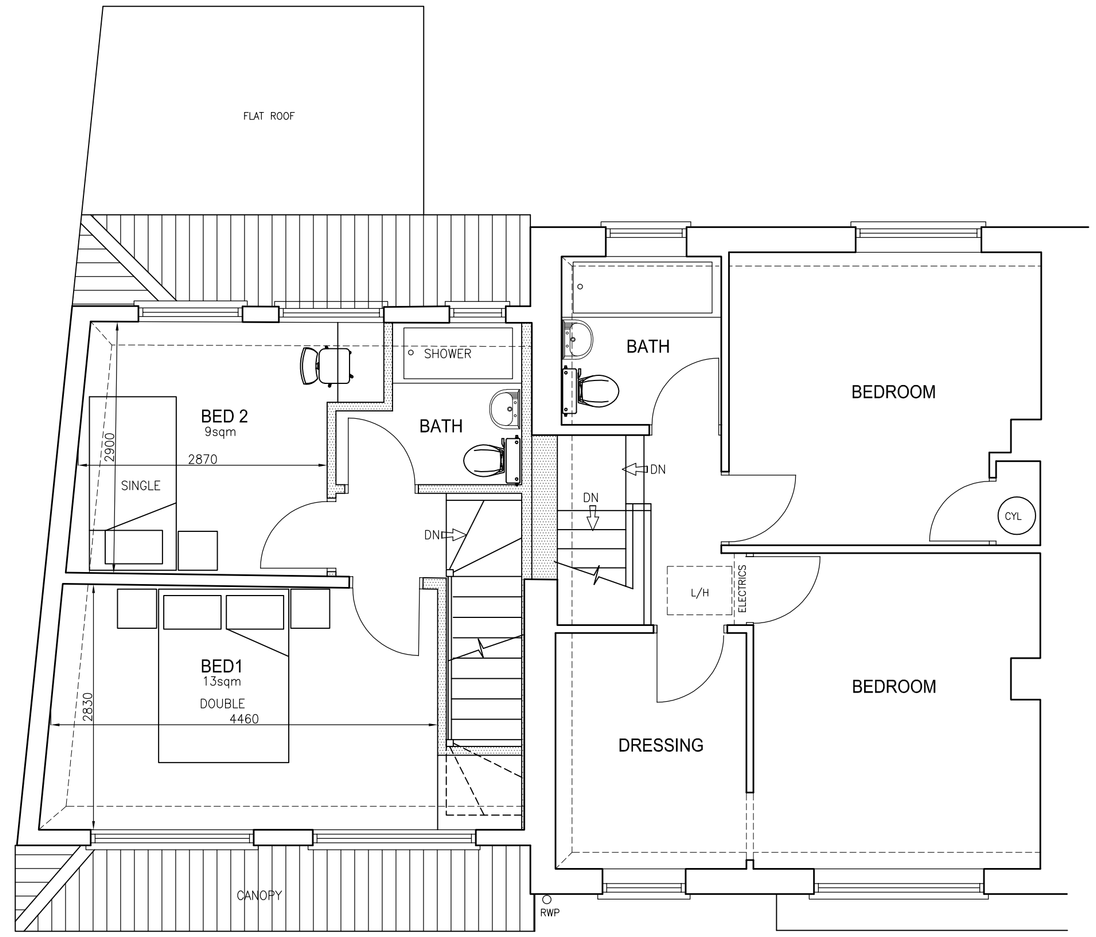

PROPOSED FIRST FLOOR

No.	Rev.	Date.

Project: 29 SKITTS HILL
BRAINTREE
ESSEX
CM7 1AU

Description: PROPOSED PLANS, SITE PLAN & ELEVATIONS

Drawing not to be scaled. Dimensions indicated must be checked on site before manufacture by contractor, any discrepancy should be reported immediately.

DRN. NJR | DRG No. 29SH/21/02
SCALE 1:50,1:100@ A1 | DATE JAN 2021

N.J.Rouse
Architectural Design
& Surveying Services
16 Tennyson Road, Hutton, Brentwood, Essex CM13 2SJ
tel: 01277 417735 e: mail@njrouse.co.uk
m: 07958 790207 www.njrouse.co.uk