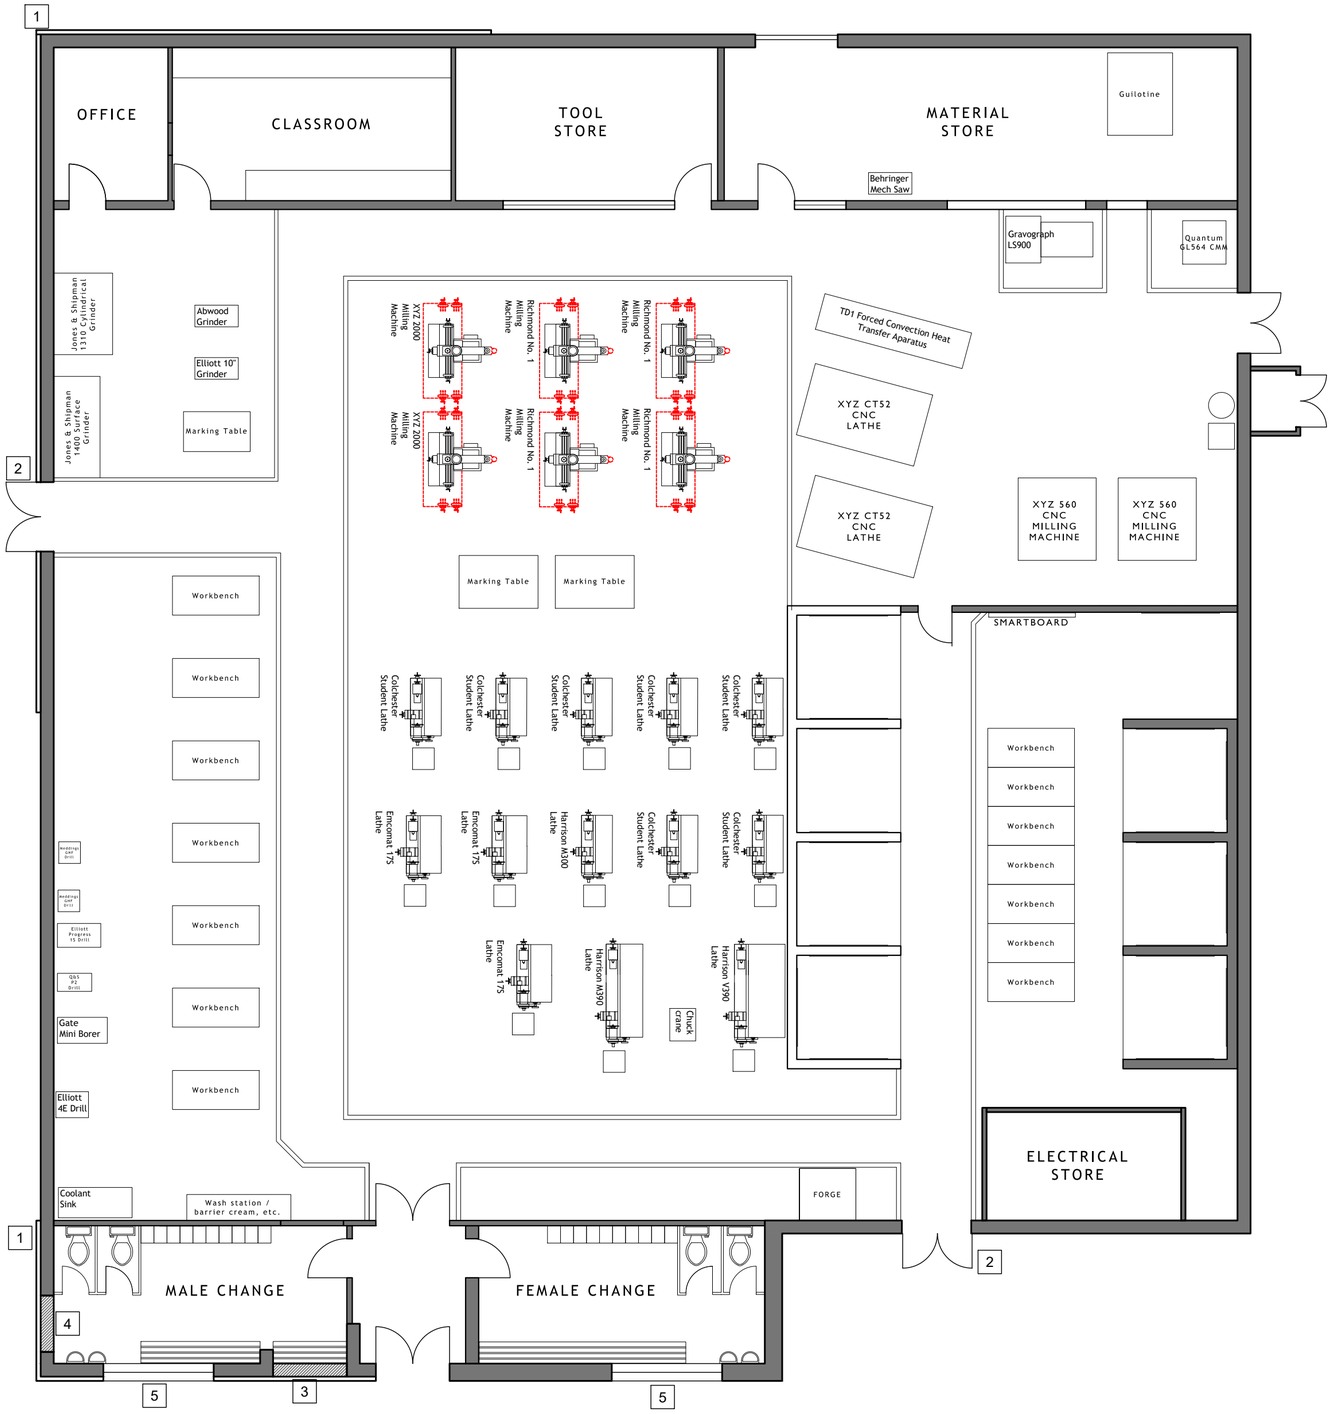

GROUND FLOOR PLAN | AS PROPOSED

SCALE: 1:100

KEY NOTES

1. Metal cladding on mini Z rails fixed to brick walls
2. Existing door painted red
3. Door opening blocked and clad over
4. Window opening blocked and clad over
5. Aluminium framed double glazed windows at high level with privacy film.

NOTES:

This drawing must not be scaled. Figured dimensions only to be taken from this drawing. Contractors shall be responsible for visiting site and checking all dimensions.

REV	DATE	DESCRIPTION
*	*	*

Coleg Gwent

ESTATES AND FACILITIES DEPT.

Tŷ Radyr, Usk Campus
Usk, NP15 1XJ

PROJECT
J Block Alterations

DRAWING
Ground Floor Plan As Proposed

DRAWN BY	DATE	SCALE @ A2
MO	Jan 21	1:100

NUMBER **CK-8862-200**

REV **P1**

0 5m
Scale 1:100