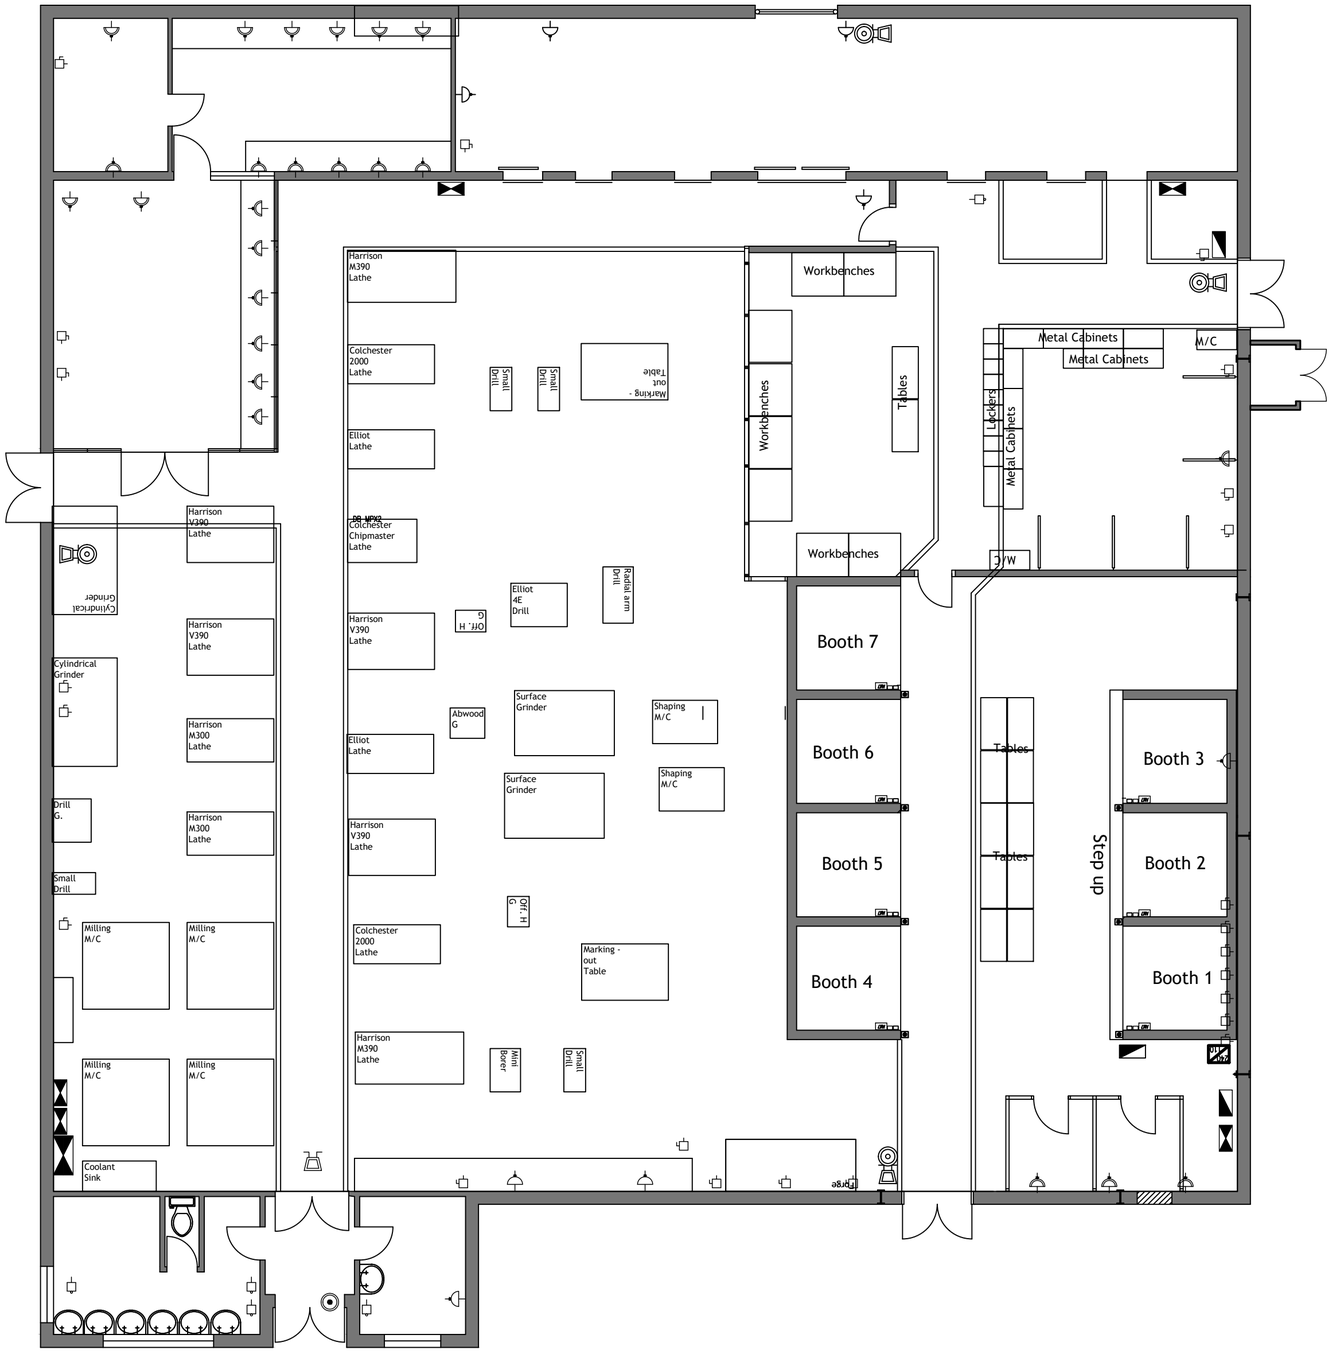

GROUND FLOOR PLAN | AS EXISTING

SCALE: 1:100

0 5m

Scale 1:100

NOTES:

This drawing must not be scaled. Figured dimensions only to be taken from this drawing. Contractors shall be responsible for visiting site and checking all dimensions.

REV	DATE	DESCRIPTION
*	*	*

Coleg Gwent

ESTATES AND FACILITIES DEPT.

Tŷ Radyr, Usk Campus
Usk, NP15 1XJ

PROJECT
J Block Alterations

DRAWING
Ground Floor Plan As Existing

DRAWN BY	DATE	SCALE @ A2
MO	Jan 21	1:100

NUMBER **CK-8862-100** REV **P1**