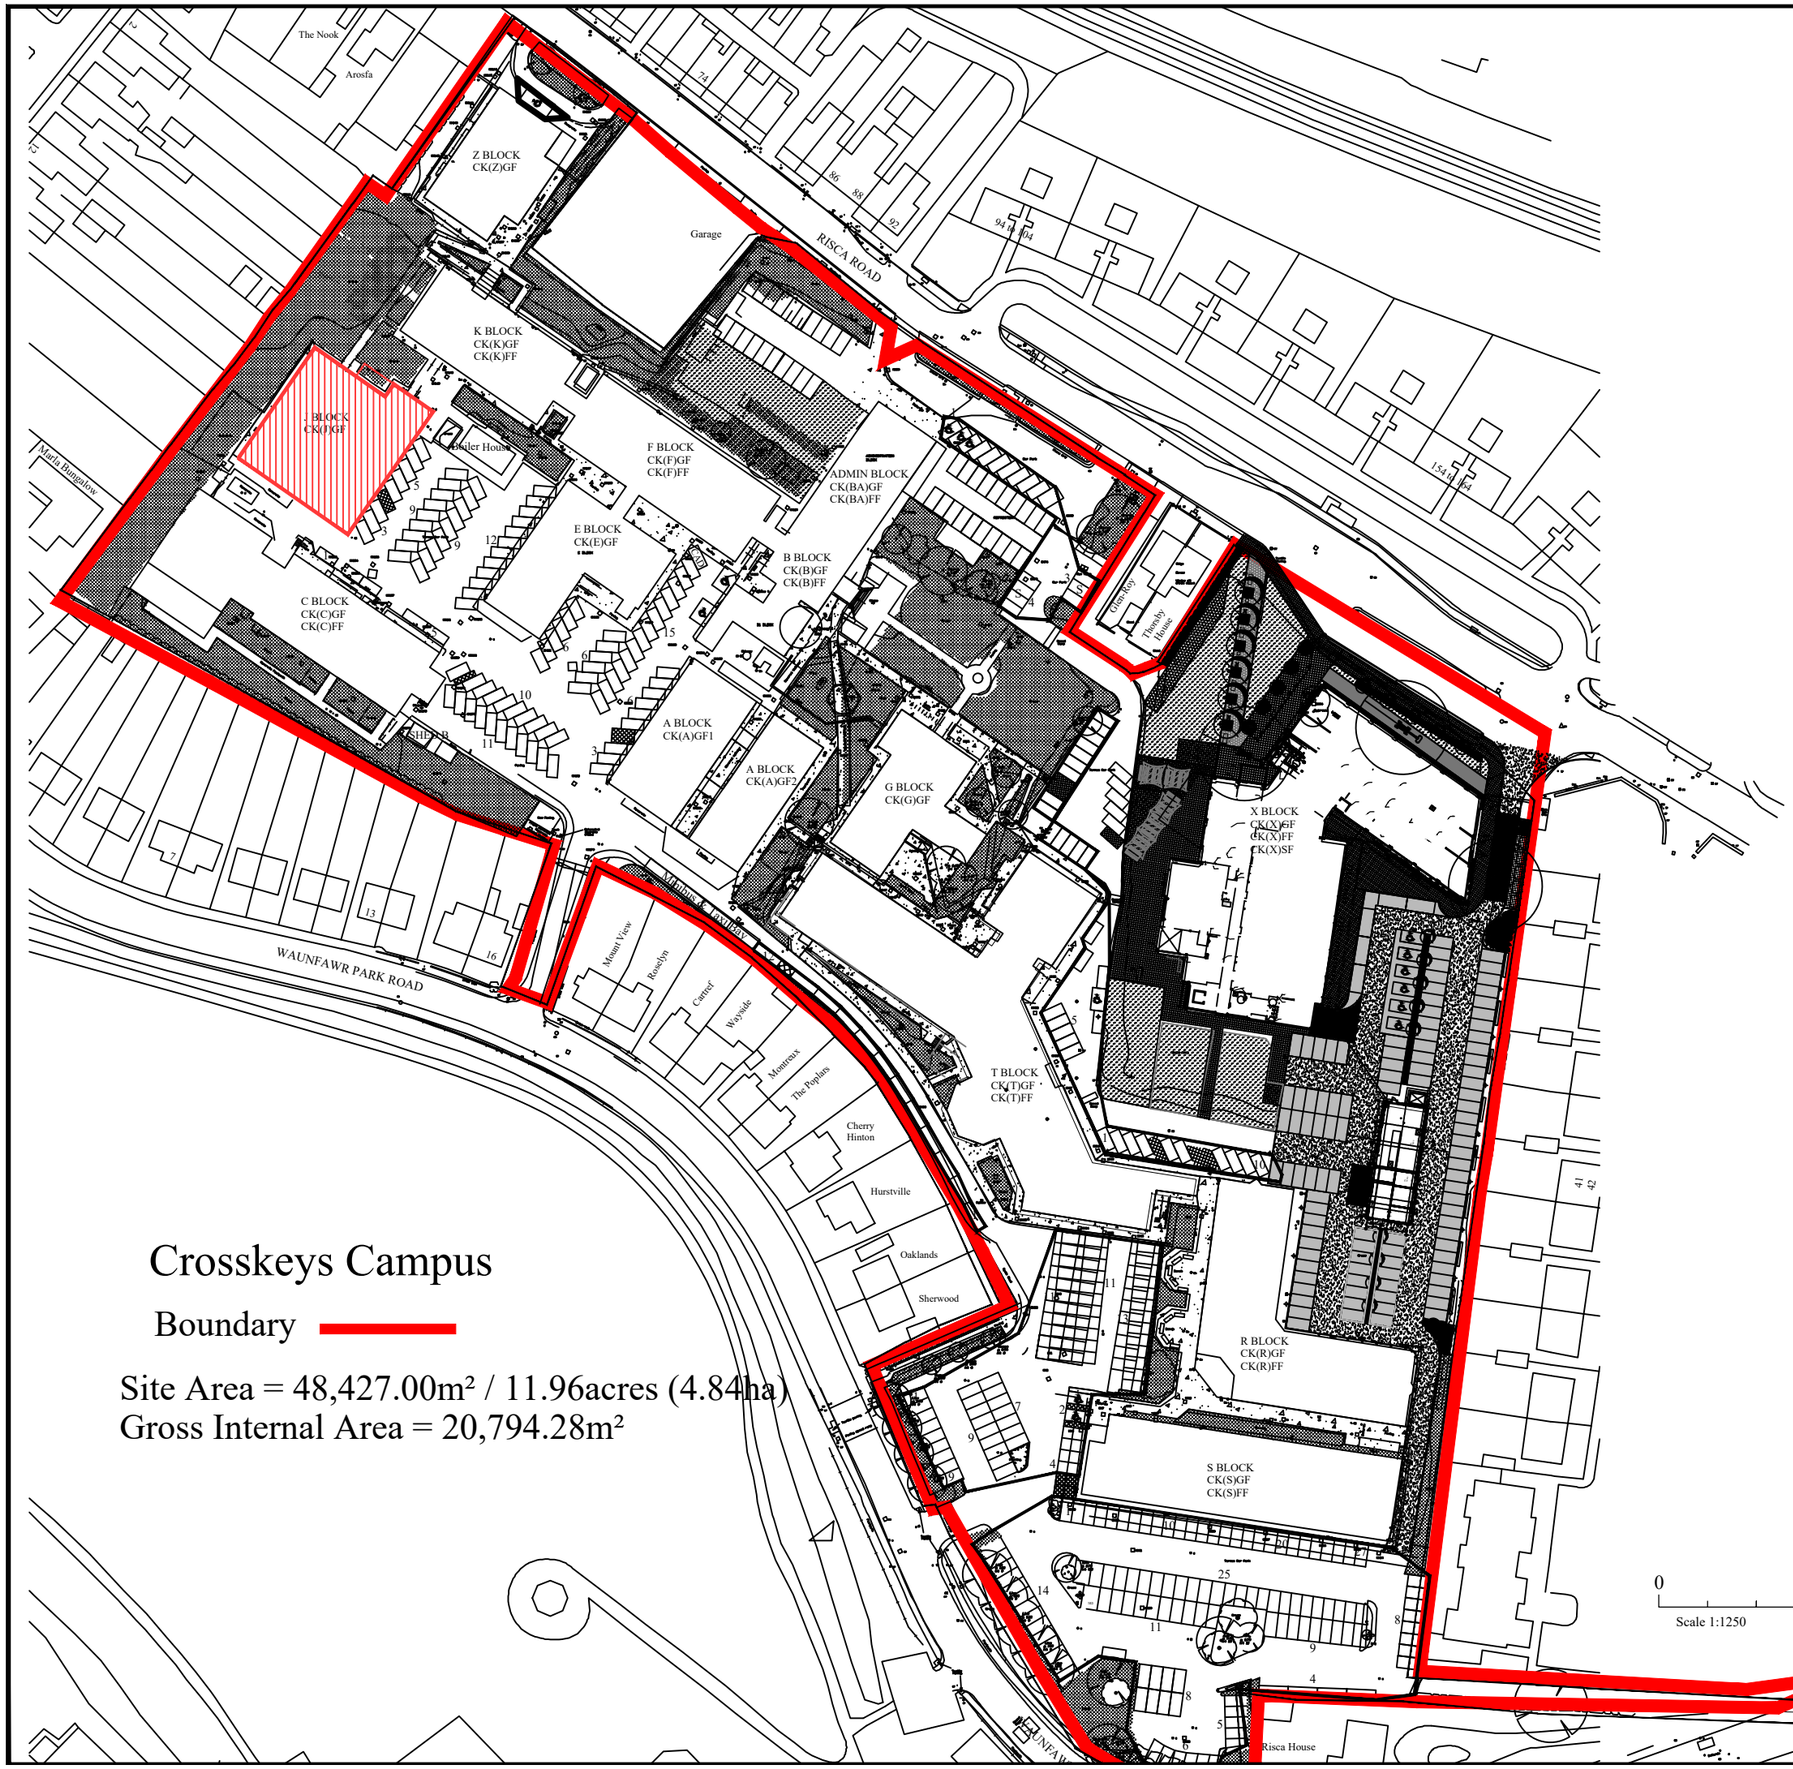

Crosskeys Campus

Boundary

Site Area = 48,427.00m² / 11.96acres (4.84ha)
Gross Internal Area = 20,794.28m²

Coleg Gwent

Rev	Date	

This drawing must not be scaled.
All dimensions must be checked on site.
The drawing must be read in conjunction with the relevant specification clauses.

TITLE	CROSSKEYS CAMPUS SITE PLAN
Project:	J BLOCK EXTENSION

Coleg Gwent
Estates & Facilities Dept.
The Rhadyr, Usk Campus.

Date: Dec 2019	Scale:1:1250@A3	Drawn:
Drawing Ref.: CK-8862-001		REVISION