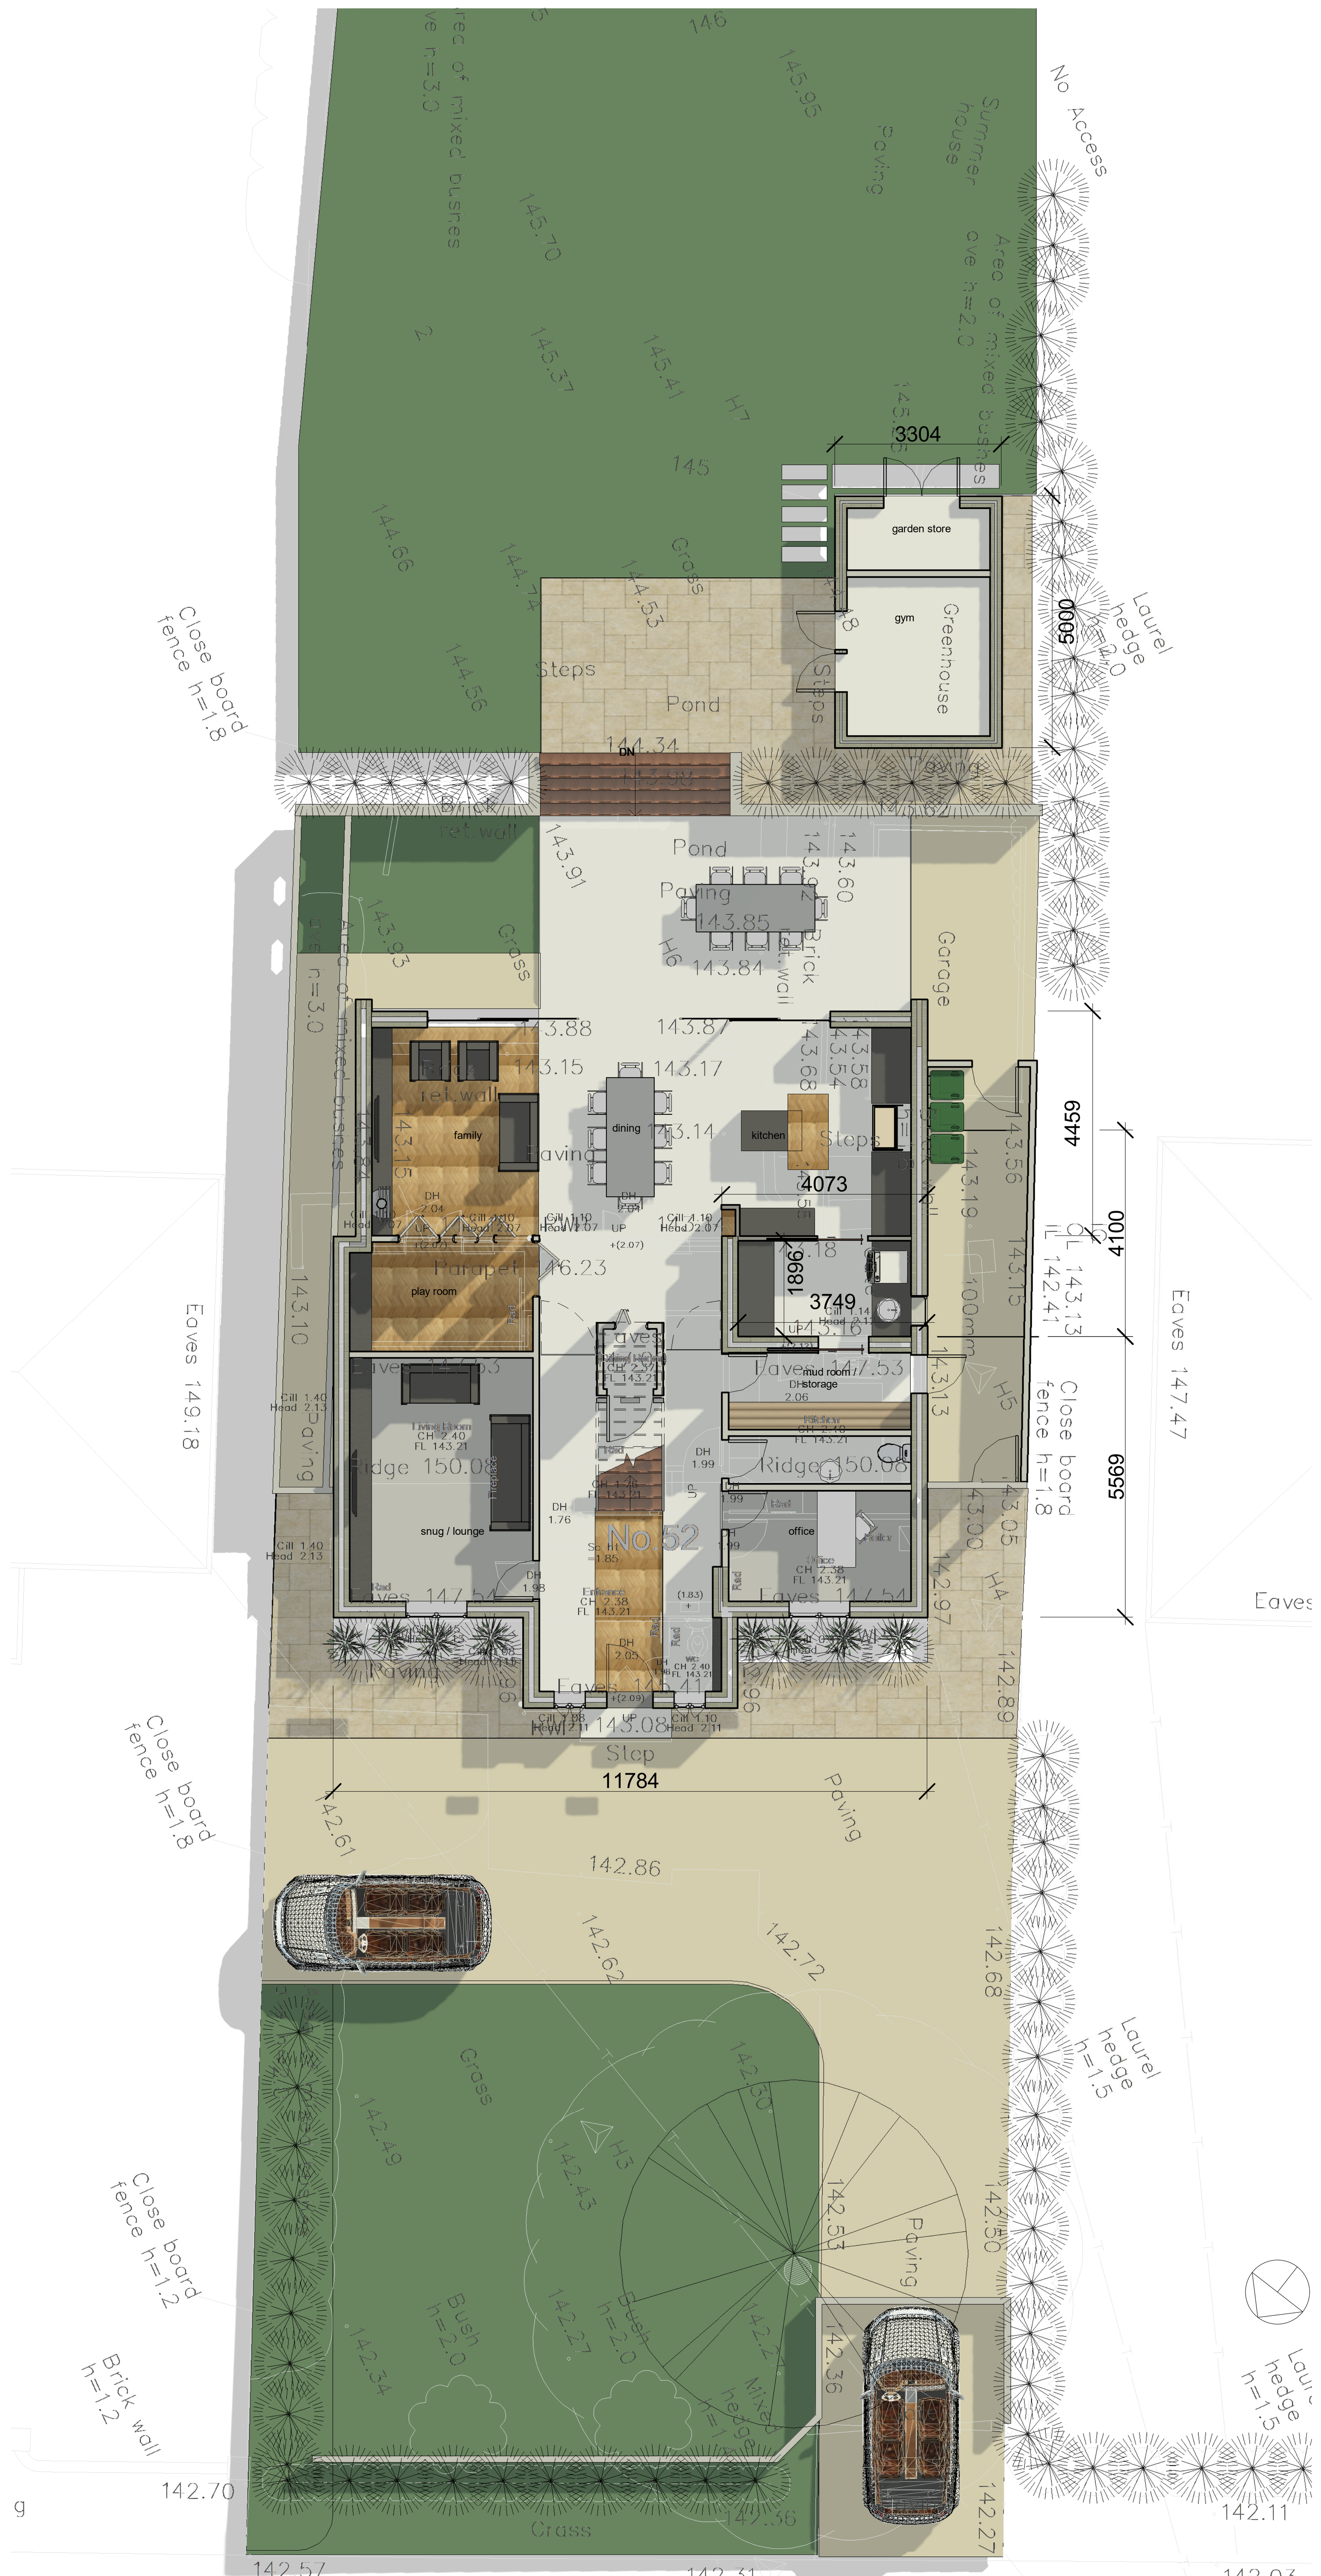

00 - Ground

1 : 100

0m 2m 4m 6m 8m 10m

VISUAL SCALE 1:100 @ A1

A1

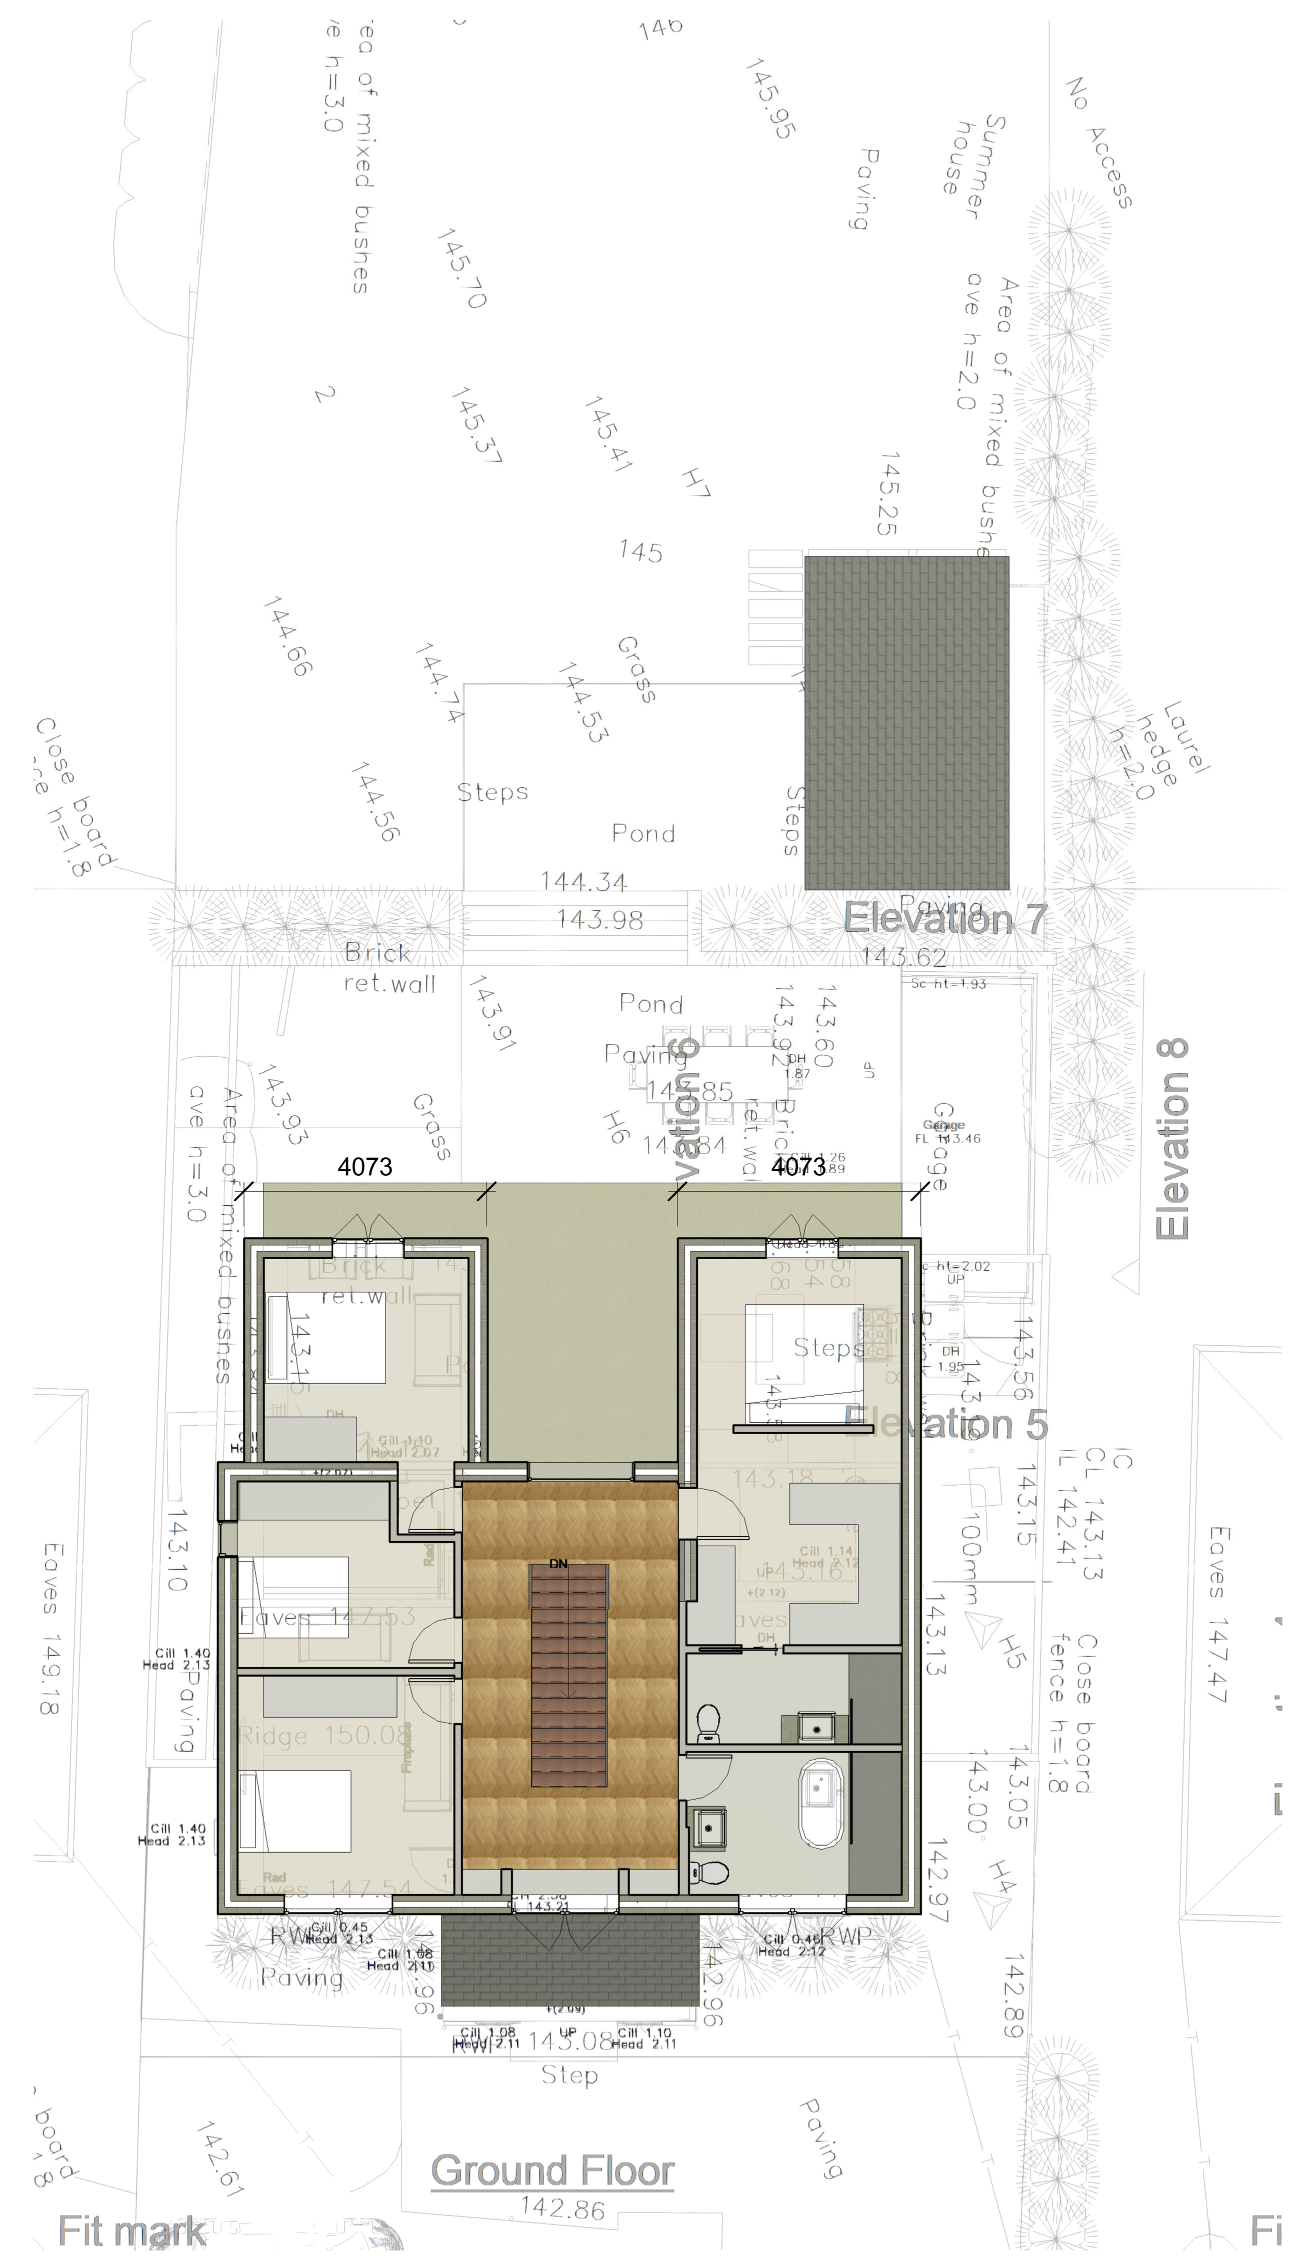

0m 2m 4m 6m 8m 10m

VISUAL SCALE 1:100 @ A1

01 - First

1 : 100

Status

Proposed_RevG

No.	Description	Date

SEVENOAKS PLANS

Tel: 01732 240 140
admin@sevenoaksplans.com
www.sevenoaksplans.com

This document and all information herein is confidential and the intellectual property of Sevenoaks Plans Ltd. It is disclosed in confidence on terms that it will not be disclosed to any third party, used, sold, loaned, licensed, or reproduced in whole or in any part in any manner or form for manufacturing, tendering or for any purppose without the written permission of Sevenoaks Plans Ltd. The copyright is retained by Sevenoaks Plans Ltd. Copyright Sevenoaks Plans.

Mr & Mrs Dennis
52 Watercroft Road
TN14 7DP

House Dennis

Project number	1293
Date	27.01.2020
Drawn by	KJT
Checked by	DD

00_Plans

Scale @ A1 1 : 100