BLOCK PLAN (SCALE 1:200)

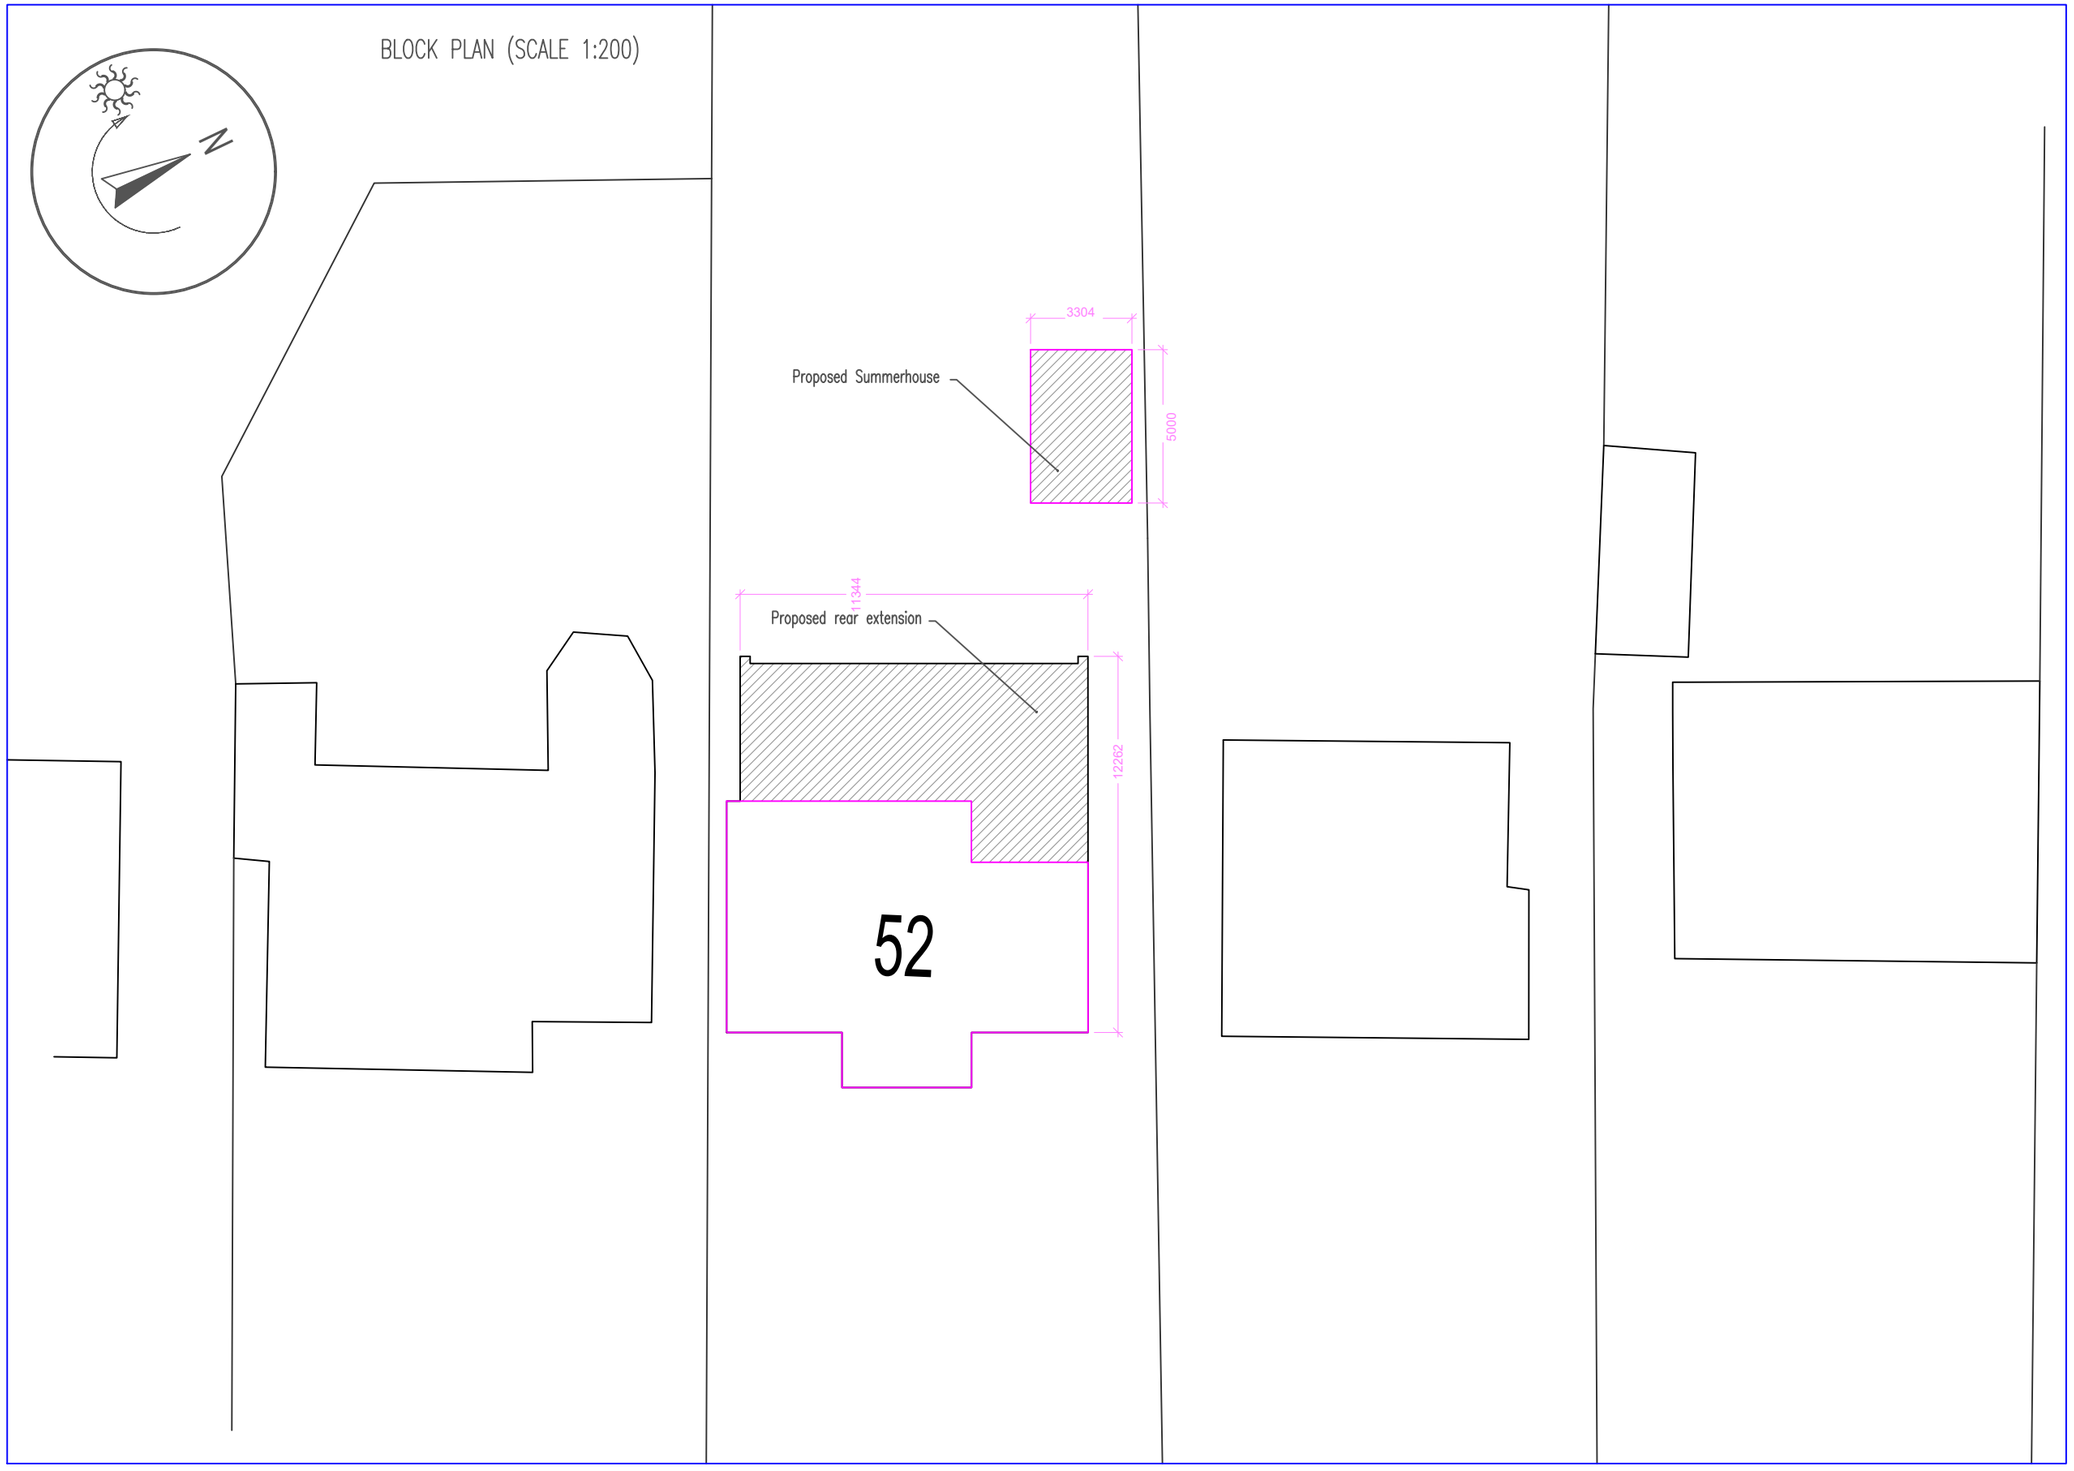

1:200 0m 2.0m 4.0m 6.0m 8.0m 10.0m 12.0m 14.0m 16.0m 18.0m 20.0m

A3

NOTES:

Rev	Date	Details Of Issue	Initials

Status

Block Plan

SEVENOAKS PLANS

Which? Trusted trader | Registered LABC Partner Authority Scheme | RIBA Chartered Practice

01732 240140 admin@sevenoaksplans.com

This document and all information herein is confidential and the intellectual property of Sevenoaks Plans Ltd It is disclosed in confidence on terms that it will not be disclosed to any third party, used, sold, loaned, licensed, or reproduced in whole or in any part in any manner or form for manufacturing, tendering or for any other purpose without the written permission of Sevenoaks Plans Ltd. The copyright is retained by Sevenoaks Plans Ltd.
© Sevenoaks Plans Ltd.

Client
Mr and Mrs Dennis

Project
52 Watercroft rd
Sevenoaks, Kent, TN14 7DP

Title
Existing House
Plans and Elevations

Drawn	Date:	Scale (at A3)
DD	29/01/2021	1:200

Drg no.	Revision
SP-1293 BL	XX