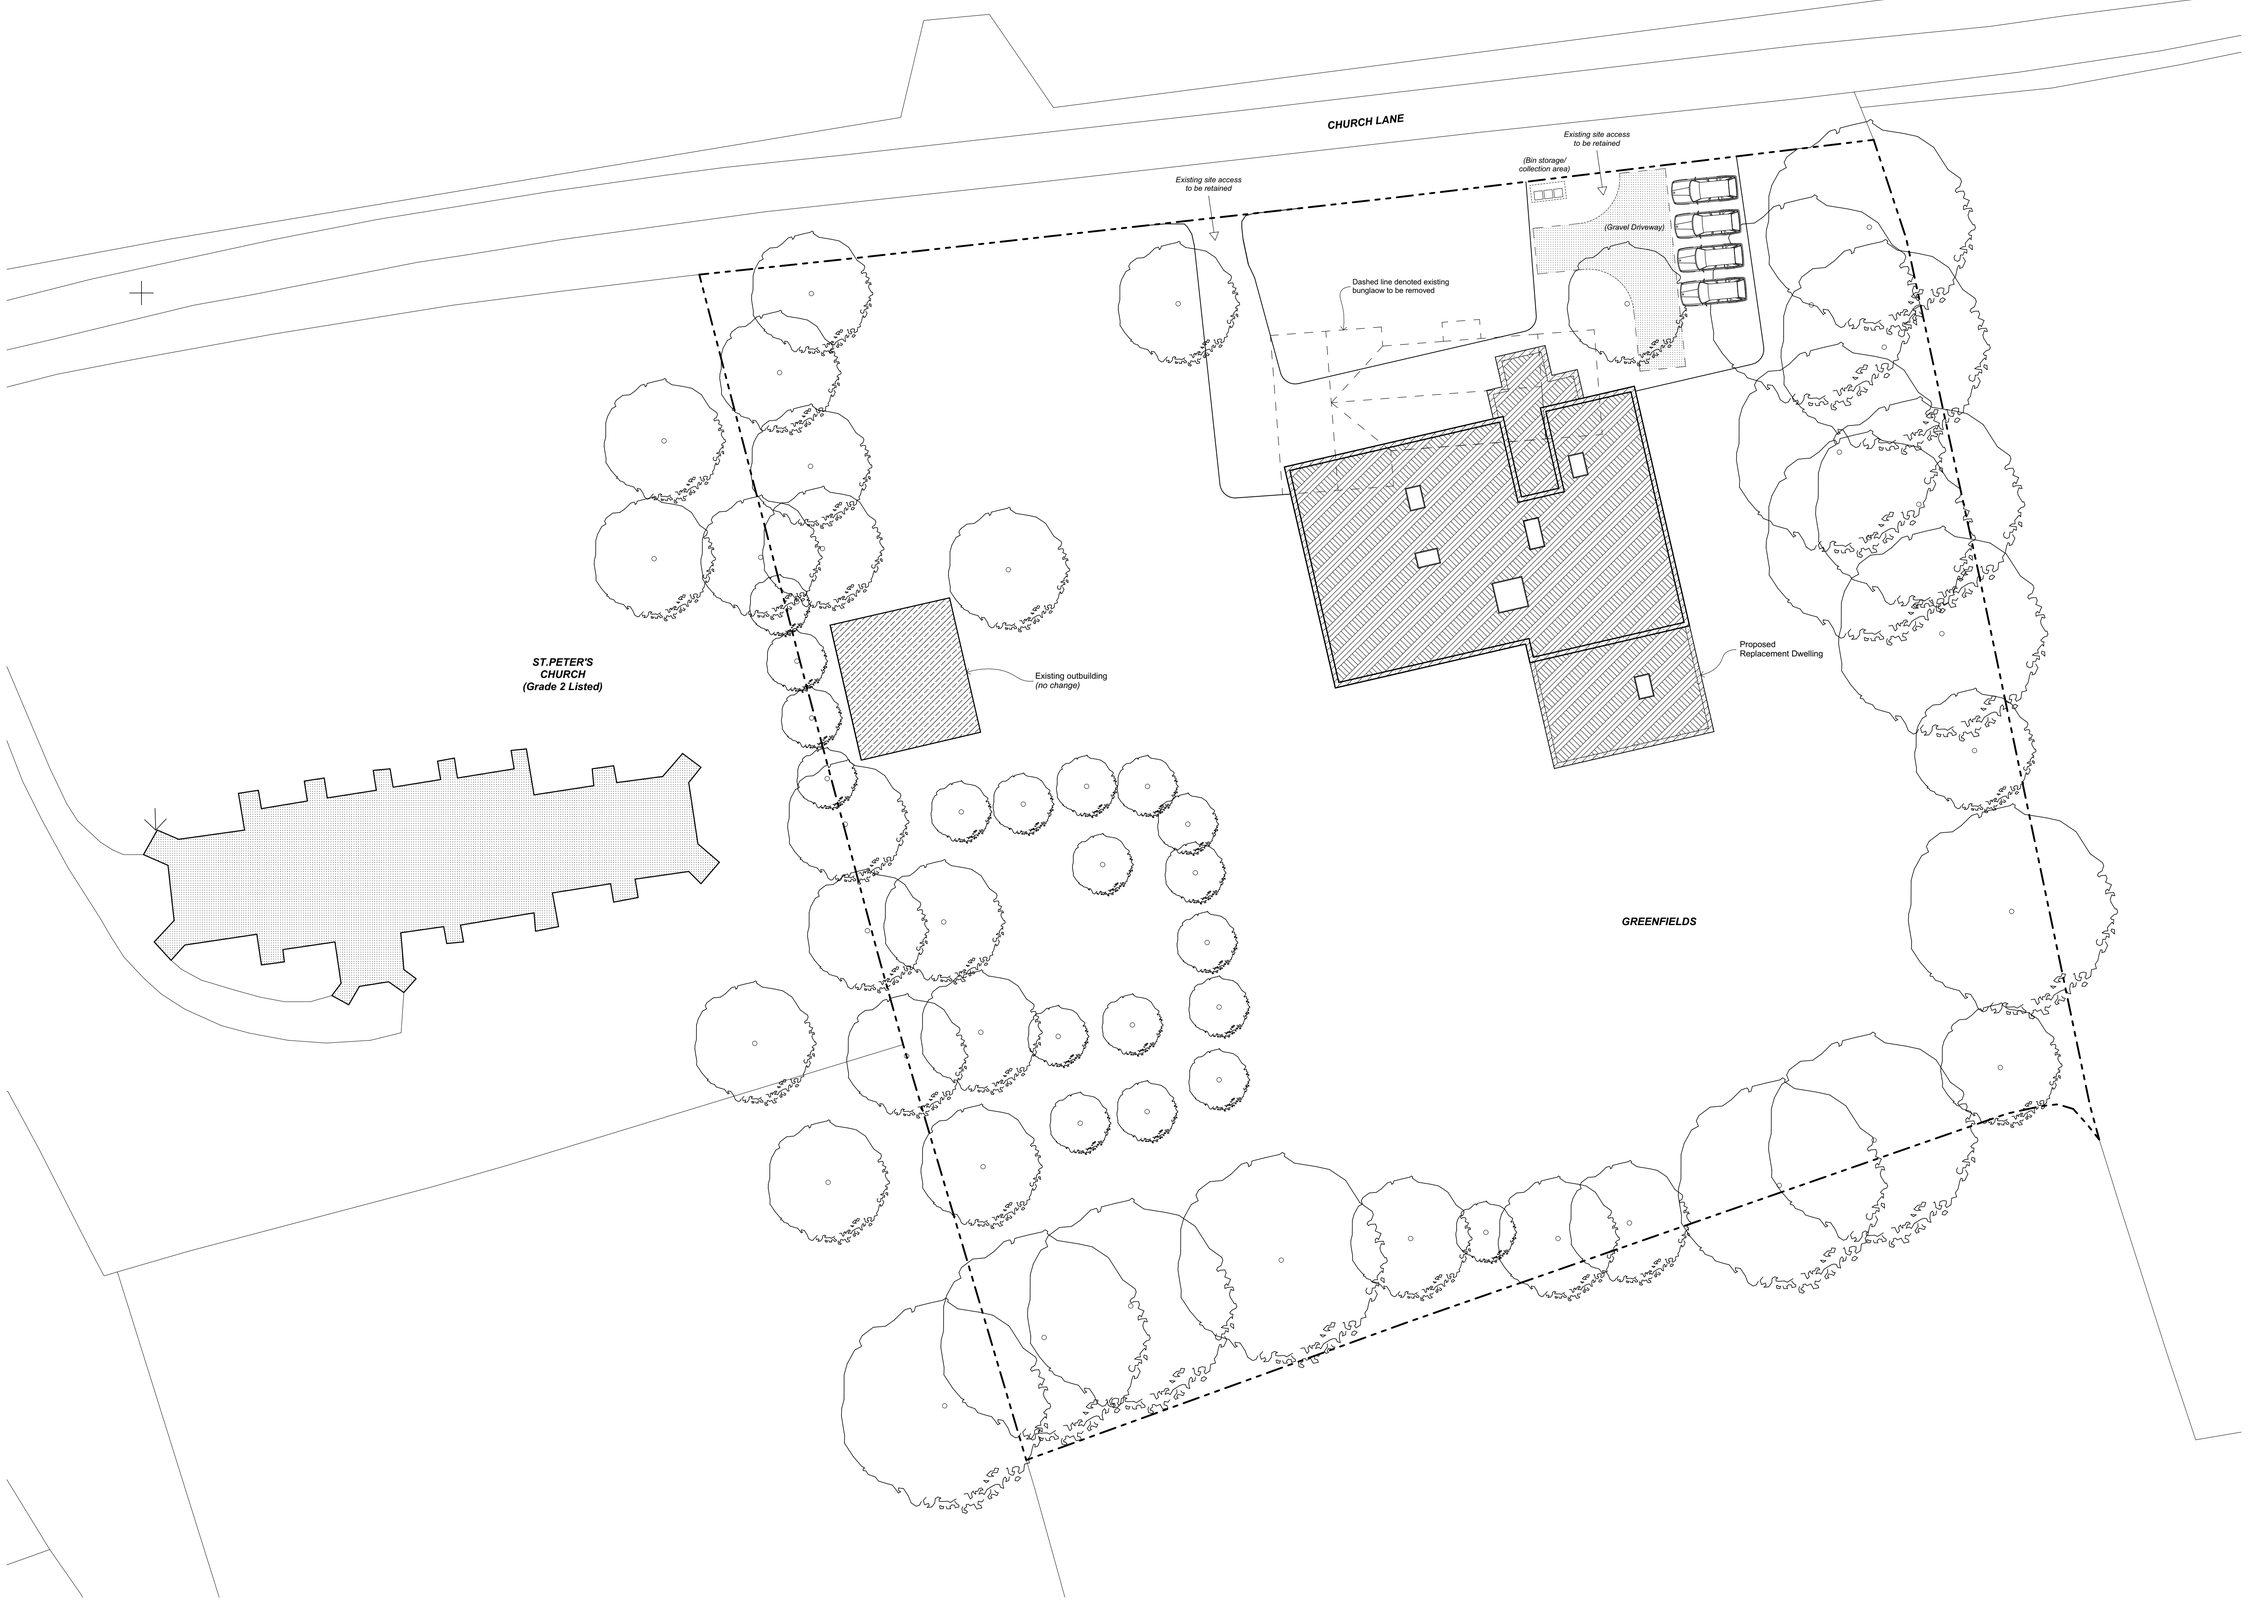

N

NB: positions/sizes of trees are indicative only.

Notes

Revisions

Loftus Architects

53 Manning Road, Bury
St.Edmunds, Suffolk. IP32 7GF.

Tel: 01284 615533
Mob: 07715 208480

Email: simon@loftusarchitects.co.uk
www.loftusarchitects.co.uk

Client:
Mr & Mrs Betts

Job Title:
Greenfields Replacement Dwelling

Address:
Church Lane,
Hepworth,
Diss, Suffolk.
IP22 2QE.

Drawing Name:
Proposed Site Plan

Drawing Status:
PLANNING

Drawn by: SL
Date: 15/12/20

Checked by:
Date:

Drawing Scale:
1:200 @ A1

Layout ID: 092-20/P/01
Status:
Revision: