1 Park Corner

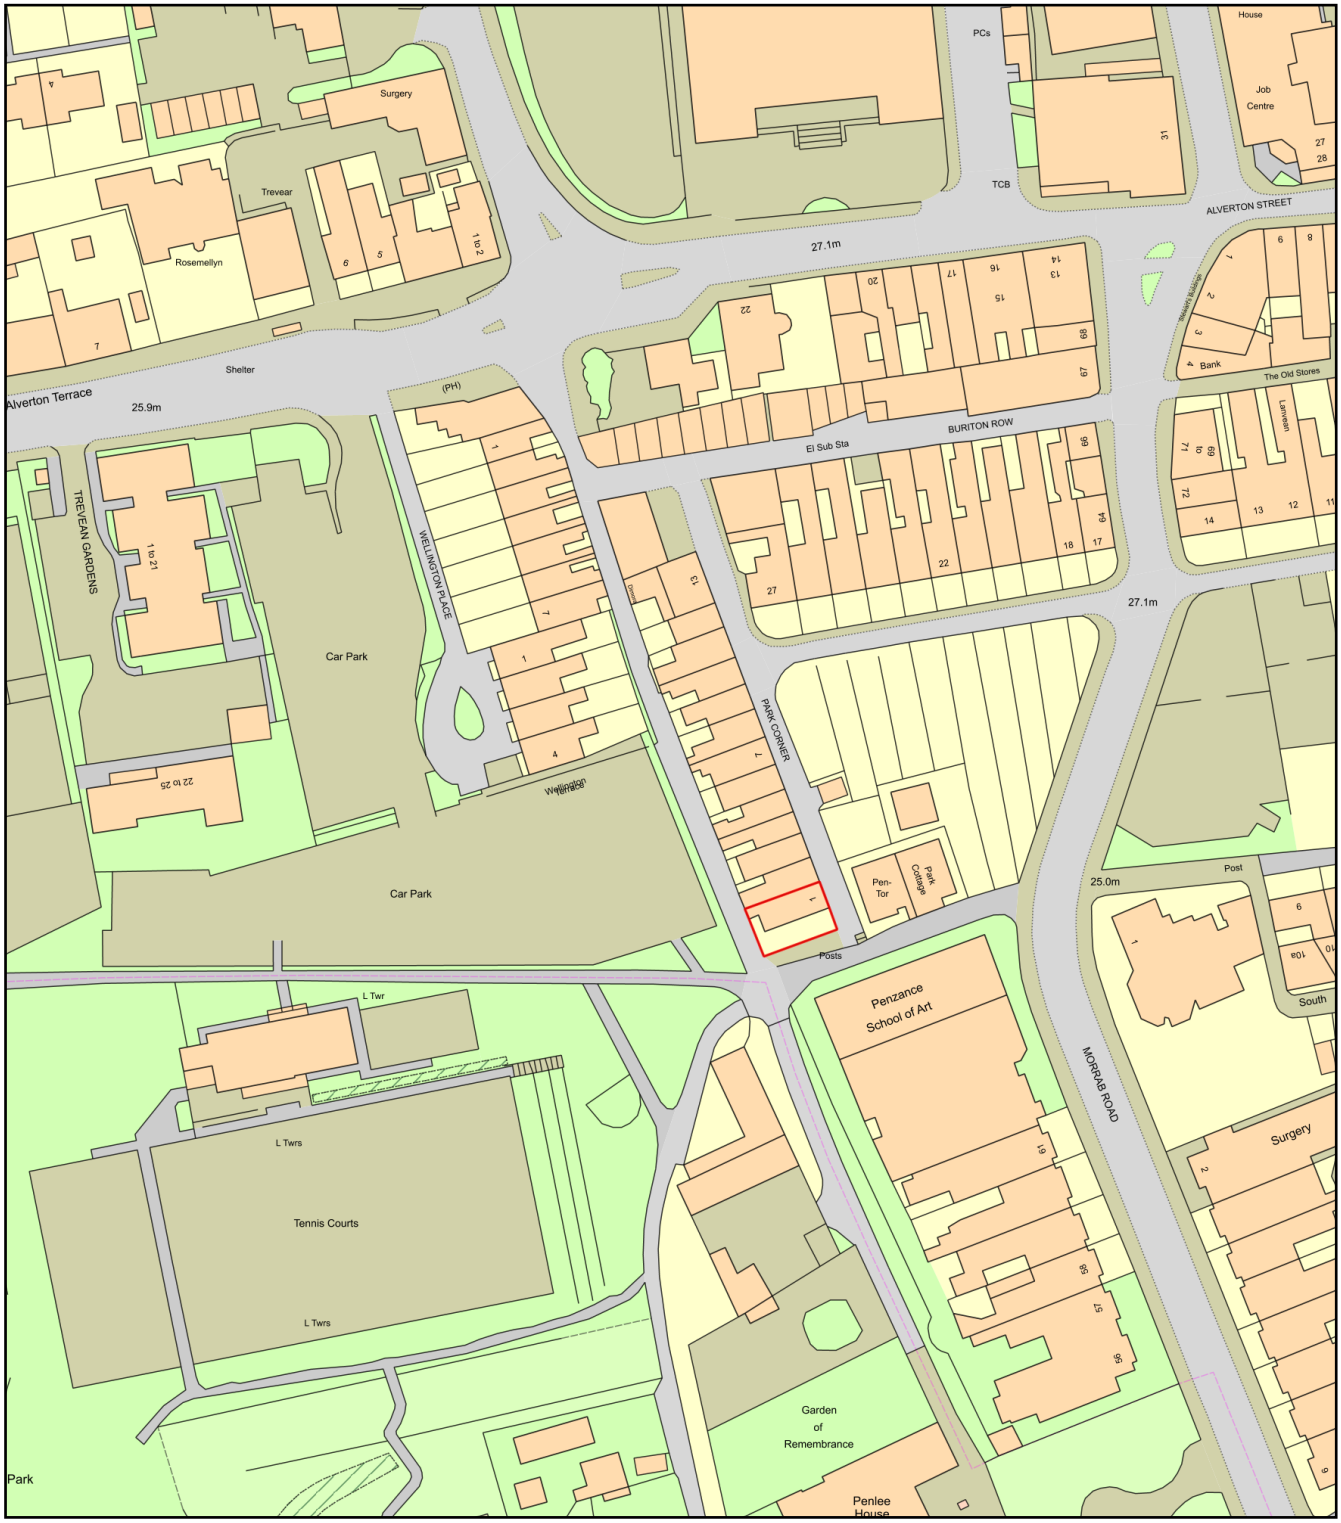

0 50

Metres

N

ReQuestaPlan

Plan Produced for:	Herbert John Boulting
Date Produced:	06 Jan 2021
Plan Reference Number:	TQRQM21006122634567
Scale:	1:1250 @ A4

© Crown copyright and database rights 2019 OS 100042766