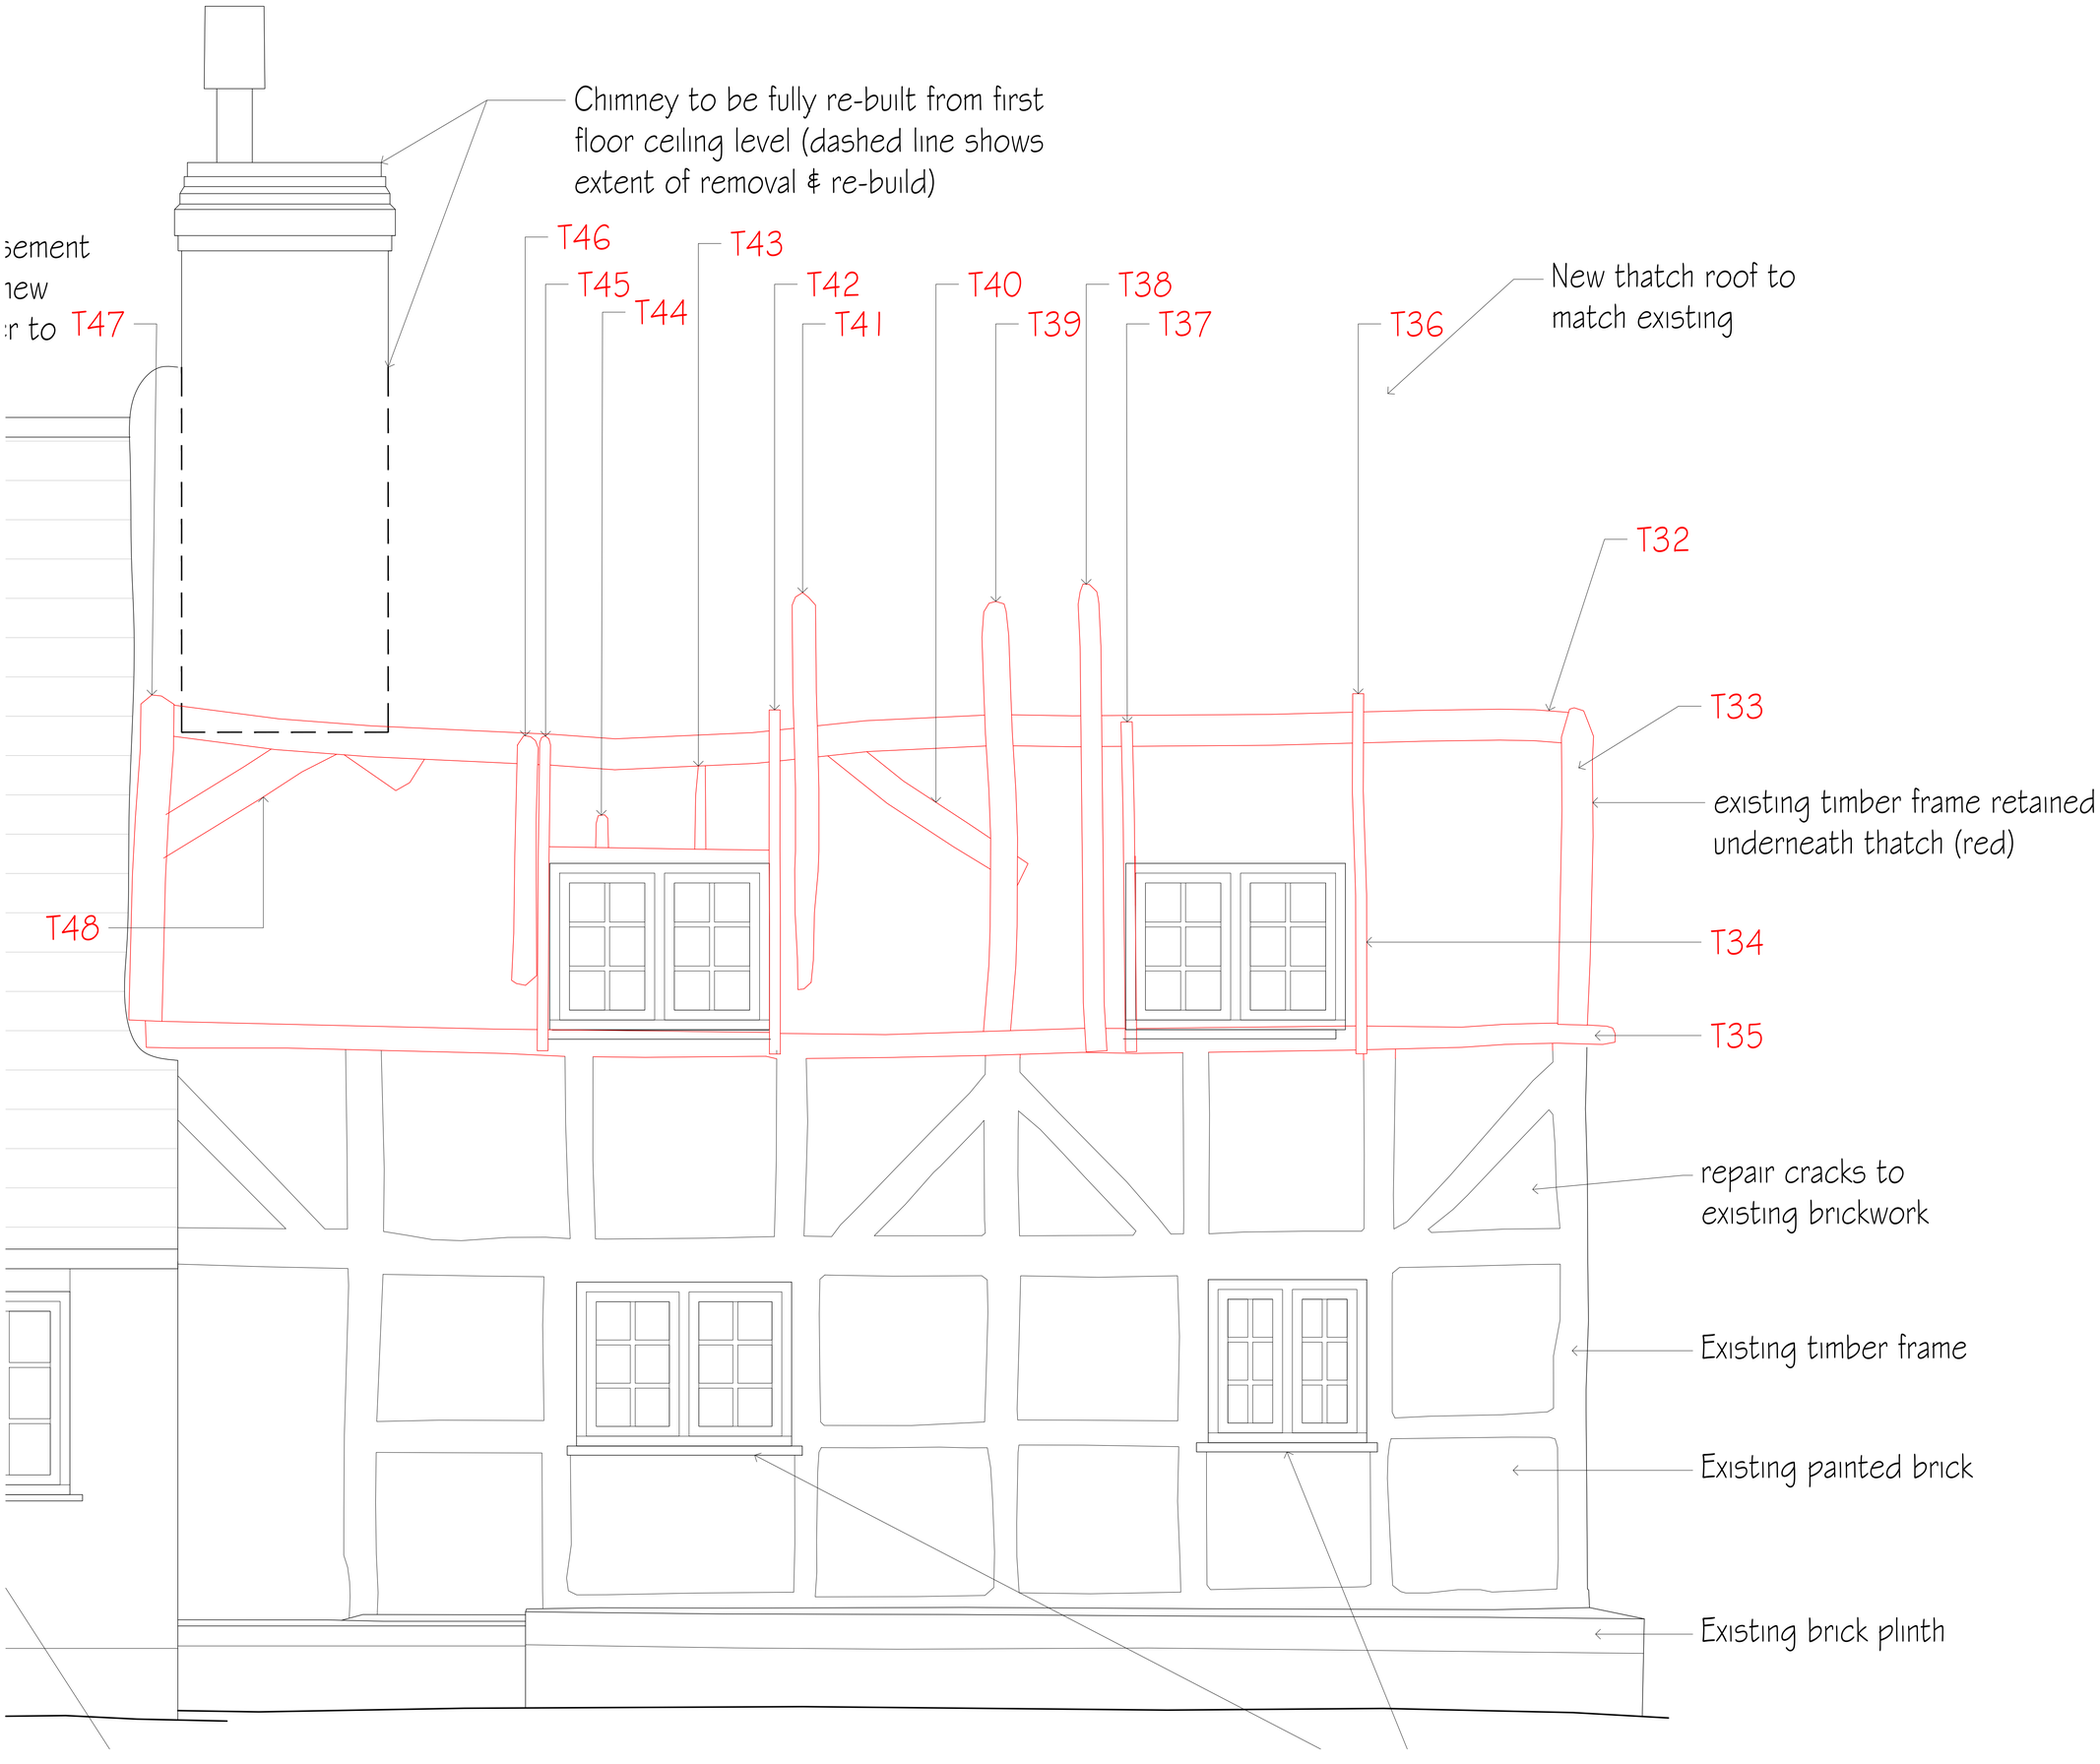
Chimney to be fully re-built from first floor ceiling level (dashed line shows extent of removal & re-build)
sement
new
r to
T47
T46
T45
T44
T43
T42
T41
T40
T39
T38
T37
T36
New thatch roof to match existing
T32
T33
existing timber frame retained underneath thatch (red)
T48
T34
T35
repair cracks to existing brickwork
Existing timber frame
Existing painted brick
Existing brick plinth