19 Little Lane, Gosport, PO12 2LA - Conservatory - Location Plan

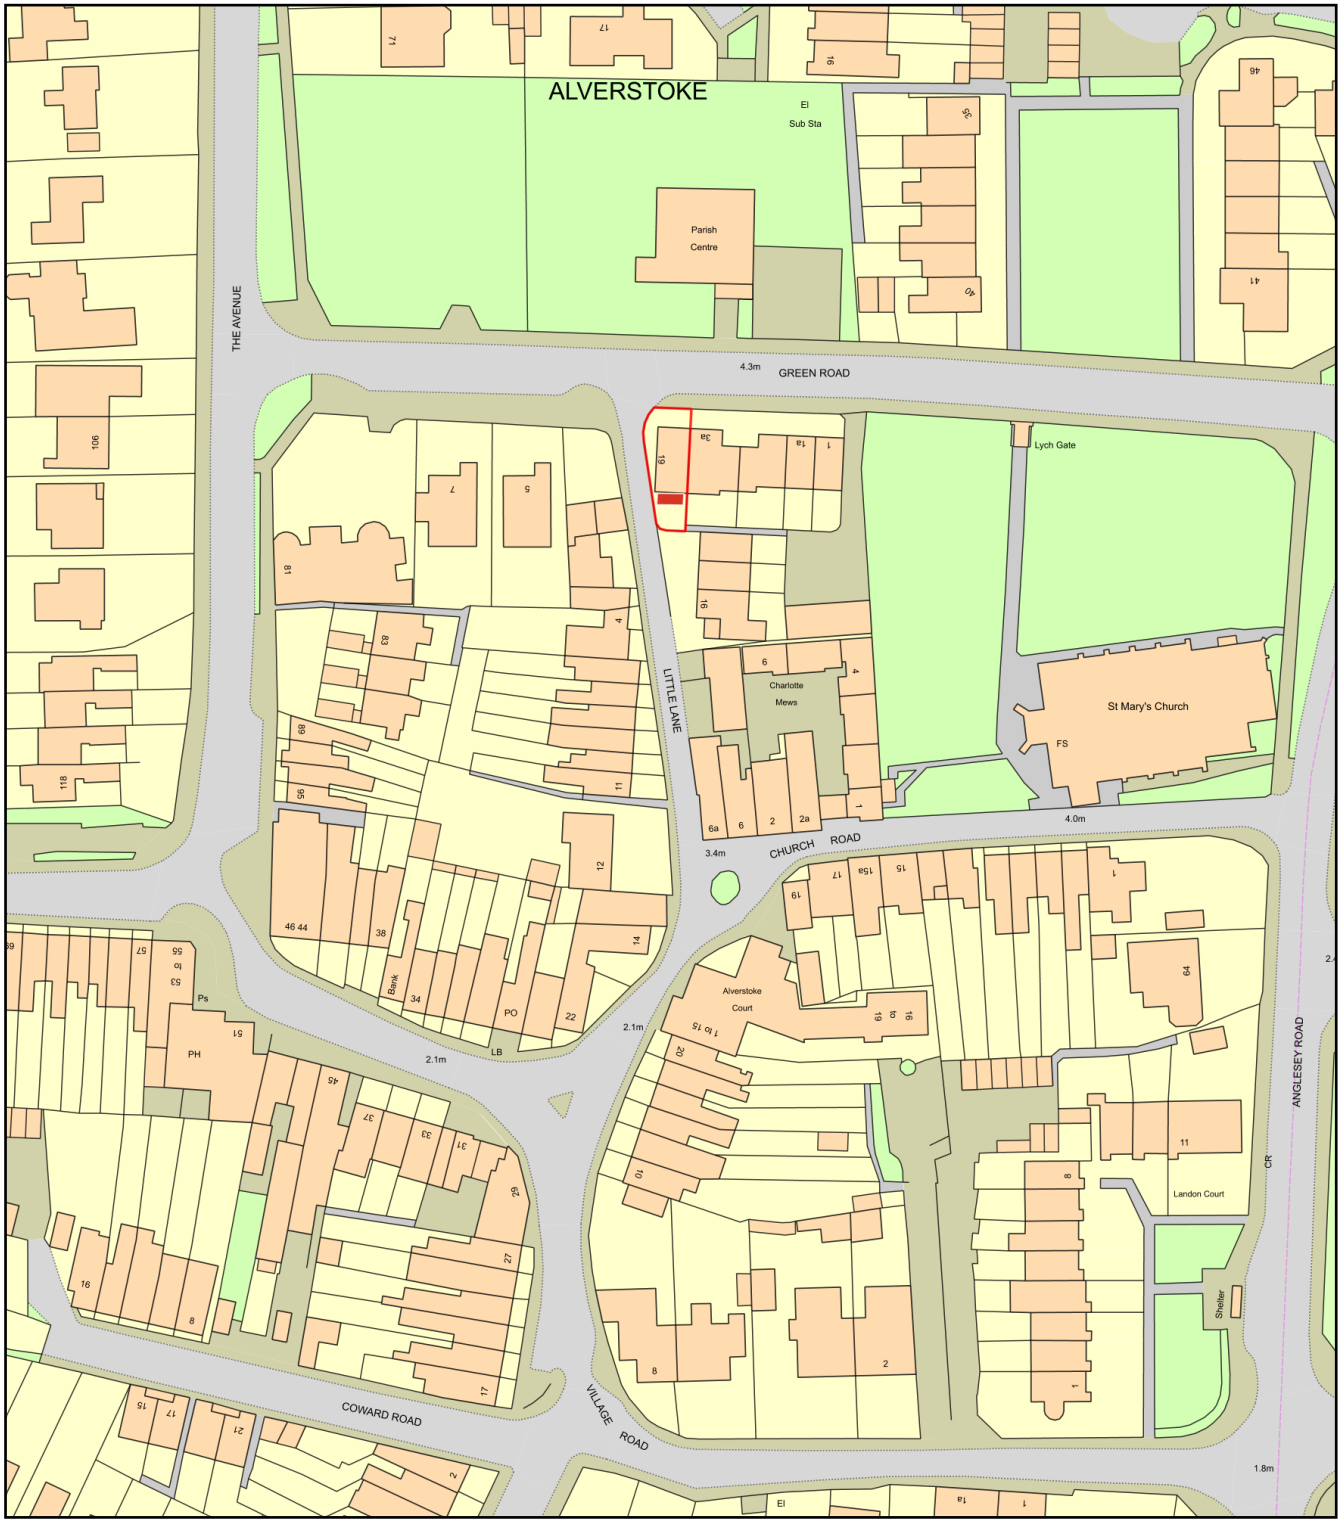

0 50
Metres

N

ReQuestaPlan

Plan Produced for: Janette Miles

Date Produced: 19 Jan 2021

Plan Reference Number: TQRQM21014162103734

Scale: 1:1250 @ A4

© Crown copyright and database rights 2019 OS 100042766