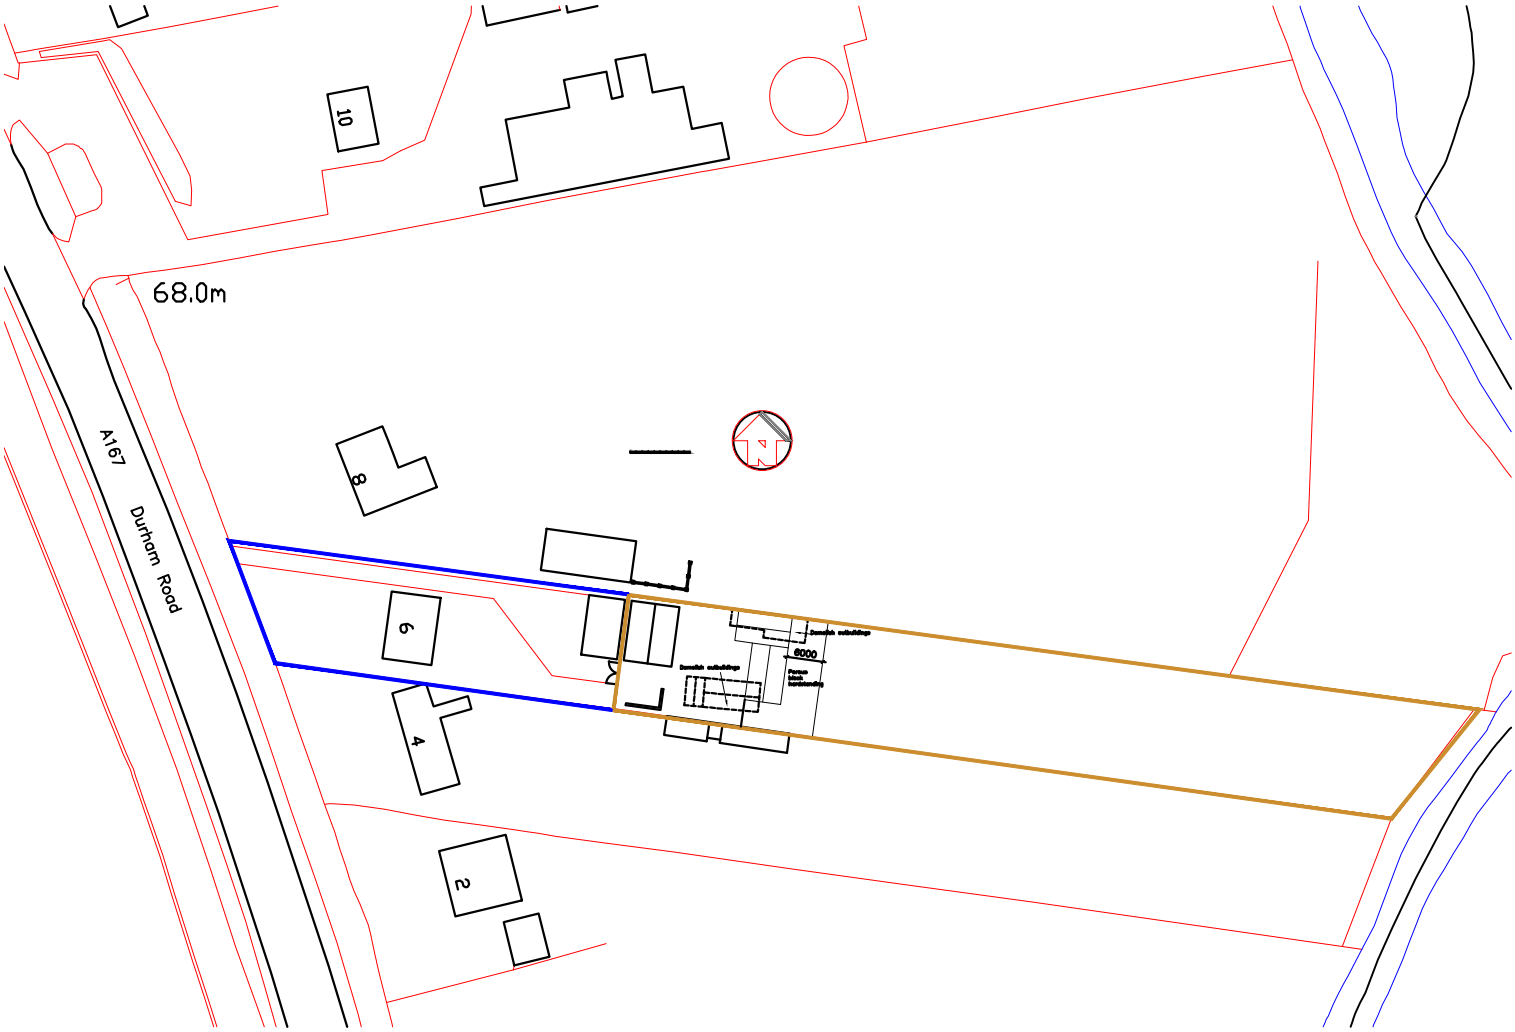

ANDERSON ELLIS ARCHITECTURE LTD.
60 DUKE STREET DARLINGTON Co. DURHAM DL3 7AN
01325 480333(T), 01325 483876(F), architect@andersonellis.co.uk

New Storage Building
6 Durham Road
Darlington, DL1 3LZ

for Mr L Goodfellow

Location Plan

scale 1:1250

date May 20

20964 – 04