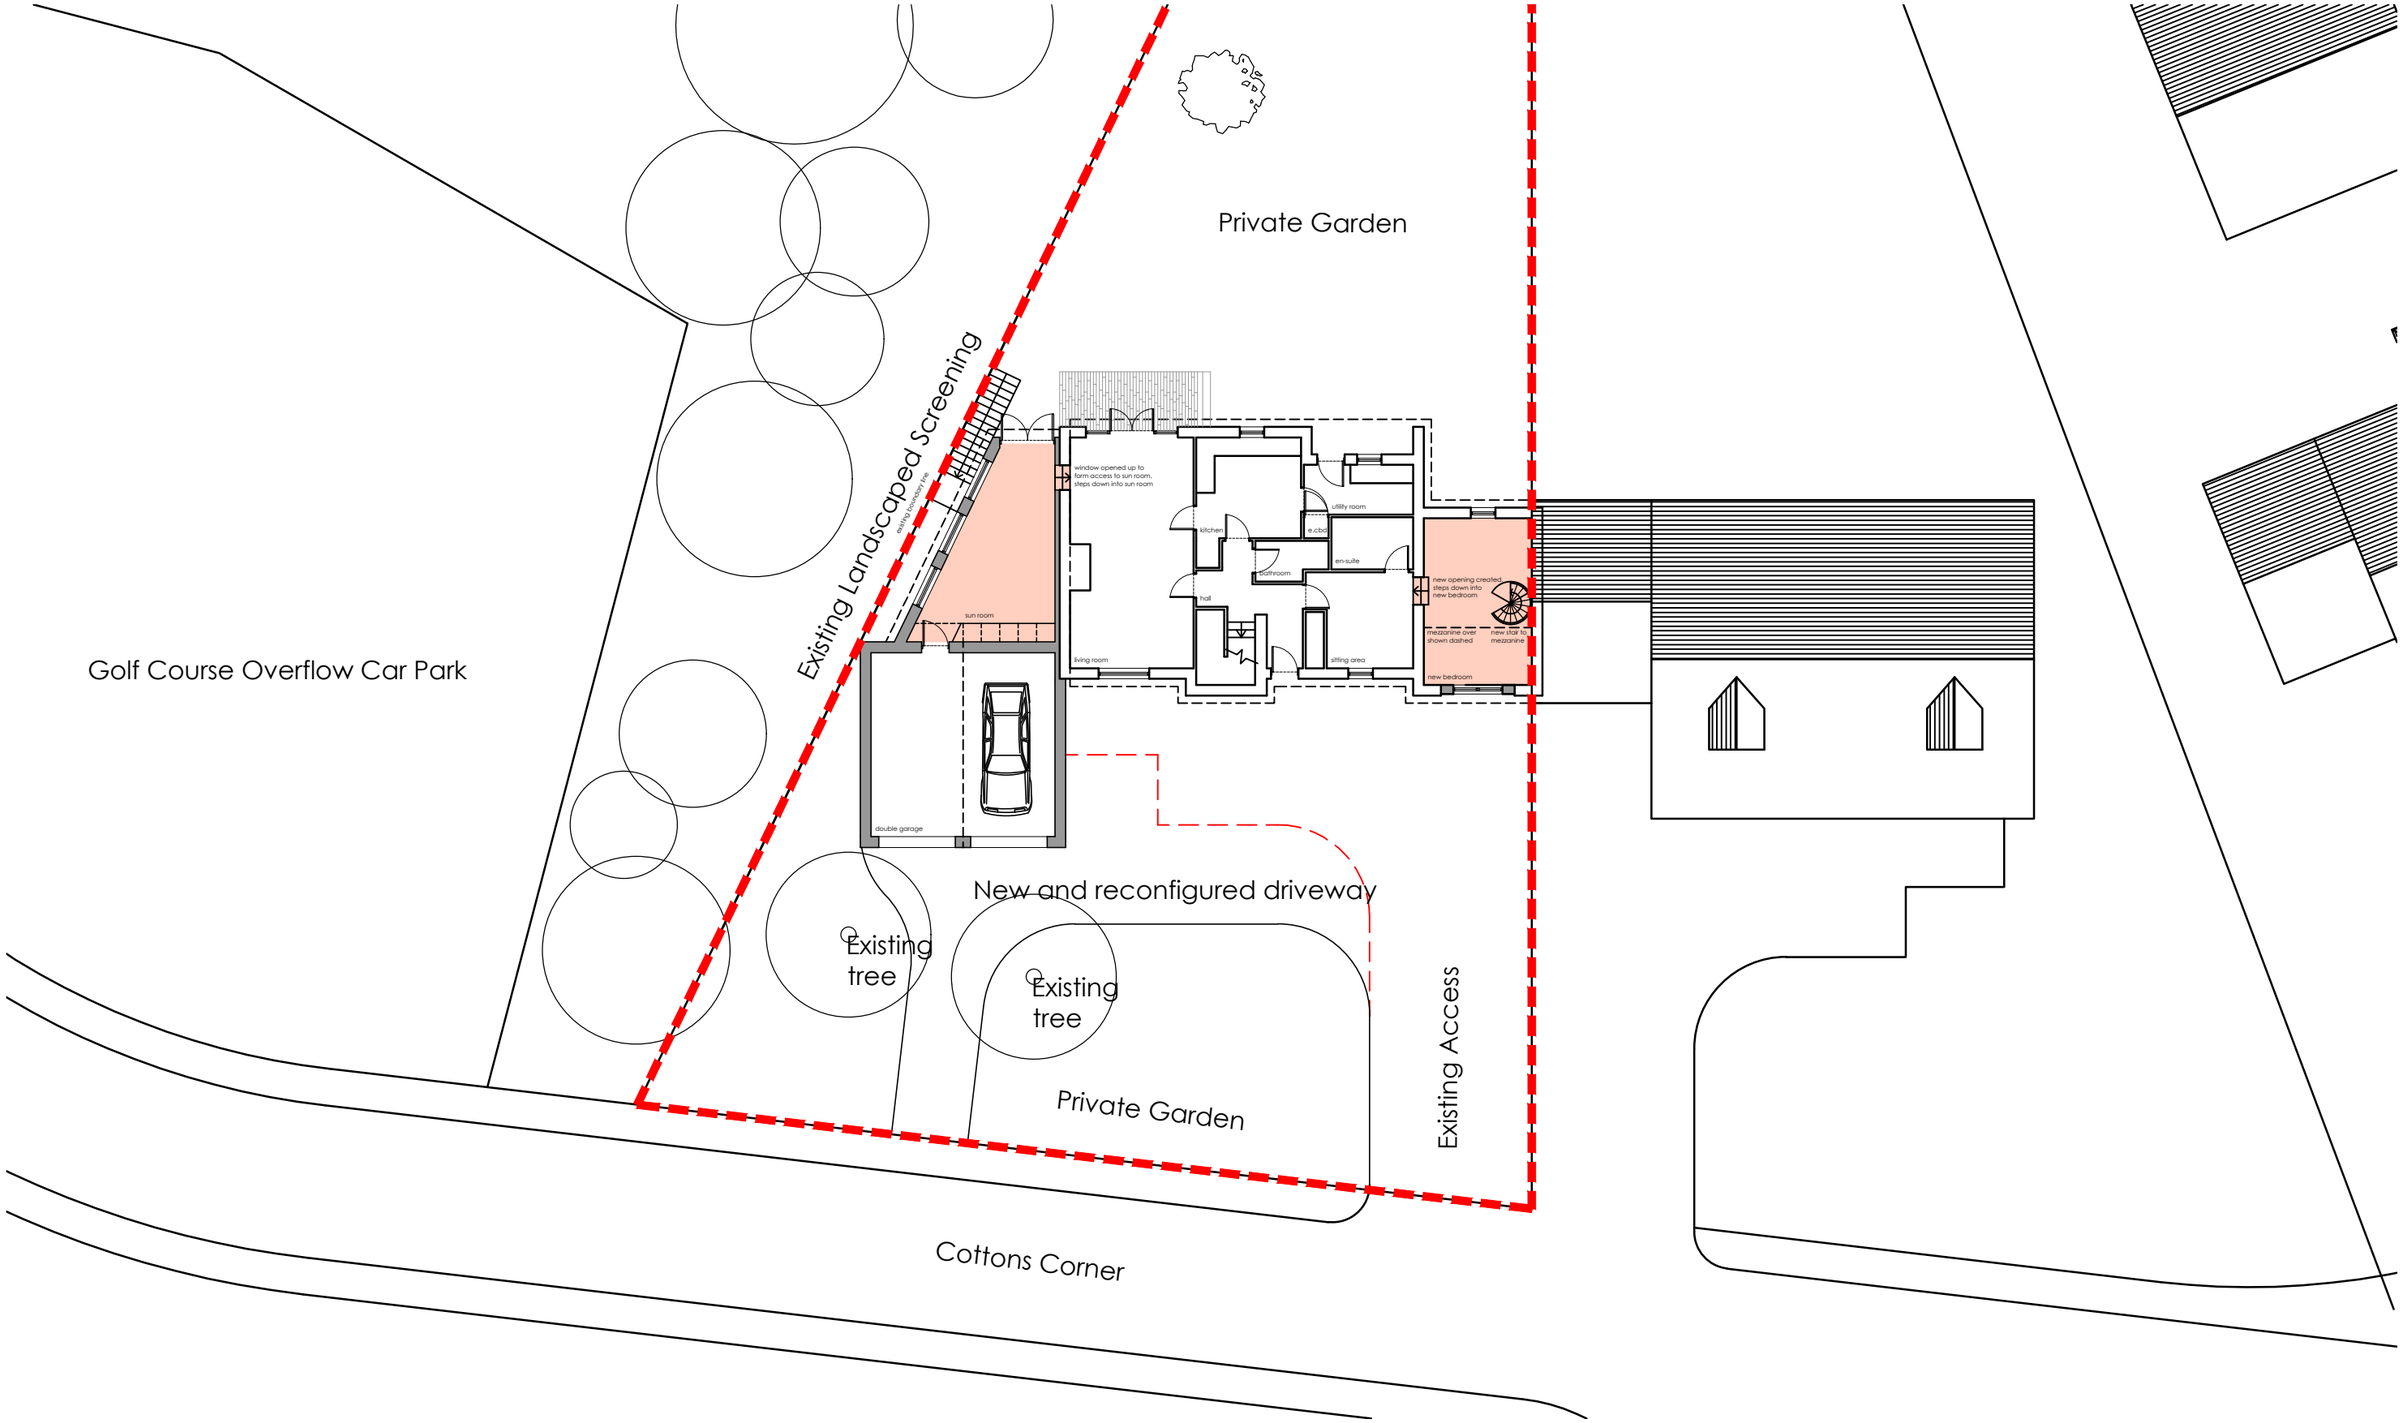

Scale 1:200

0 m 5 m 10 m 15 m 20 m

N

Rev	Description	Date

Applicant:
Mr. and Mrs. Carson

Project:
Proposed Alterations
to 01 Cottons Corner
Letham Grange

Title:
Proposed Site Plan

Do not scale from this drwg. All sizes must be checked on-site.

The ownership of copyright of this drwg & respective computer generated data will remain the property of the owner in accordance with the Copyright, Design & Patents Act 1988.

Dwg No.	Date.
PD/01	Jan 2021
Scale.	Dwg Size.
1/200	A3