© 2020 BE Design

BUILT ENVIRONMENT DESIGN PARTNERSHIP
Fernwood Buisness Park, 14 Halifax Court, Newark, Nottinghamshire, NG24 3JP
t: +44 (0) 1636 850500 www.bedesign.co.uk

NOTES:

1. If this drawing has been received electronically it is the recipients responsibility to print the document to the correct scale.
2. All dimensions are in millimetres unless stated otherwise. It is recommended that information is not scaled off this drawing.
3. This drawing should be read in conjunction with all other relevant drawings and specifications.

N

Key

- Denotes area to remain as existing - Total GIA = 2019m²
- Denotes area to be remodelled and reused - Total GIA = 5648m²
- Denotes extent of proposed new third floor - Total GIA = 92m²

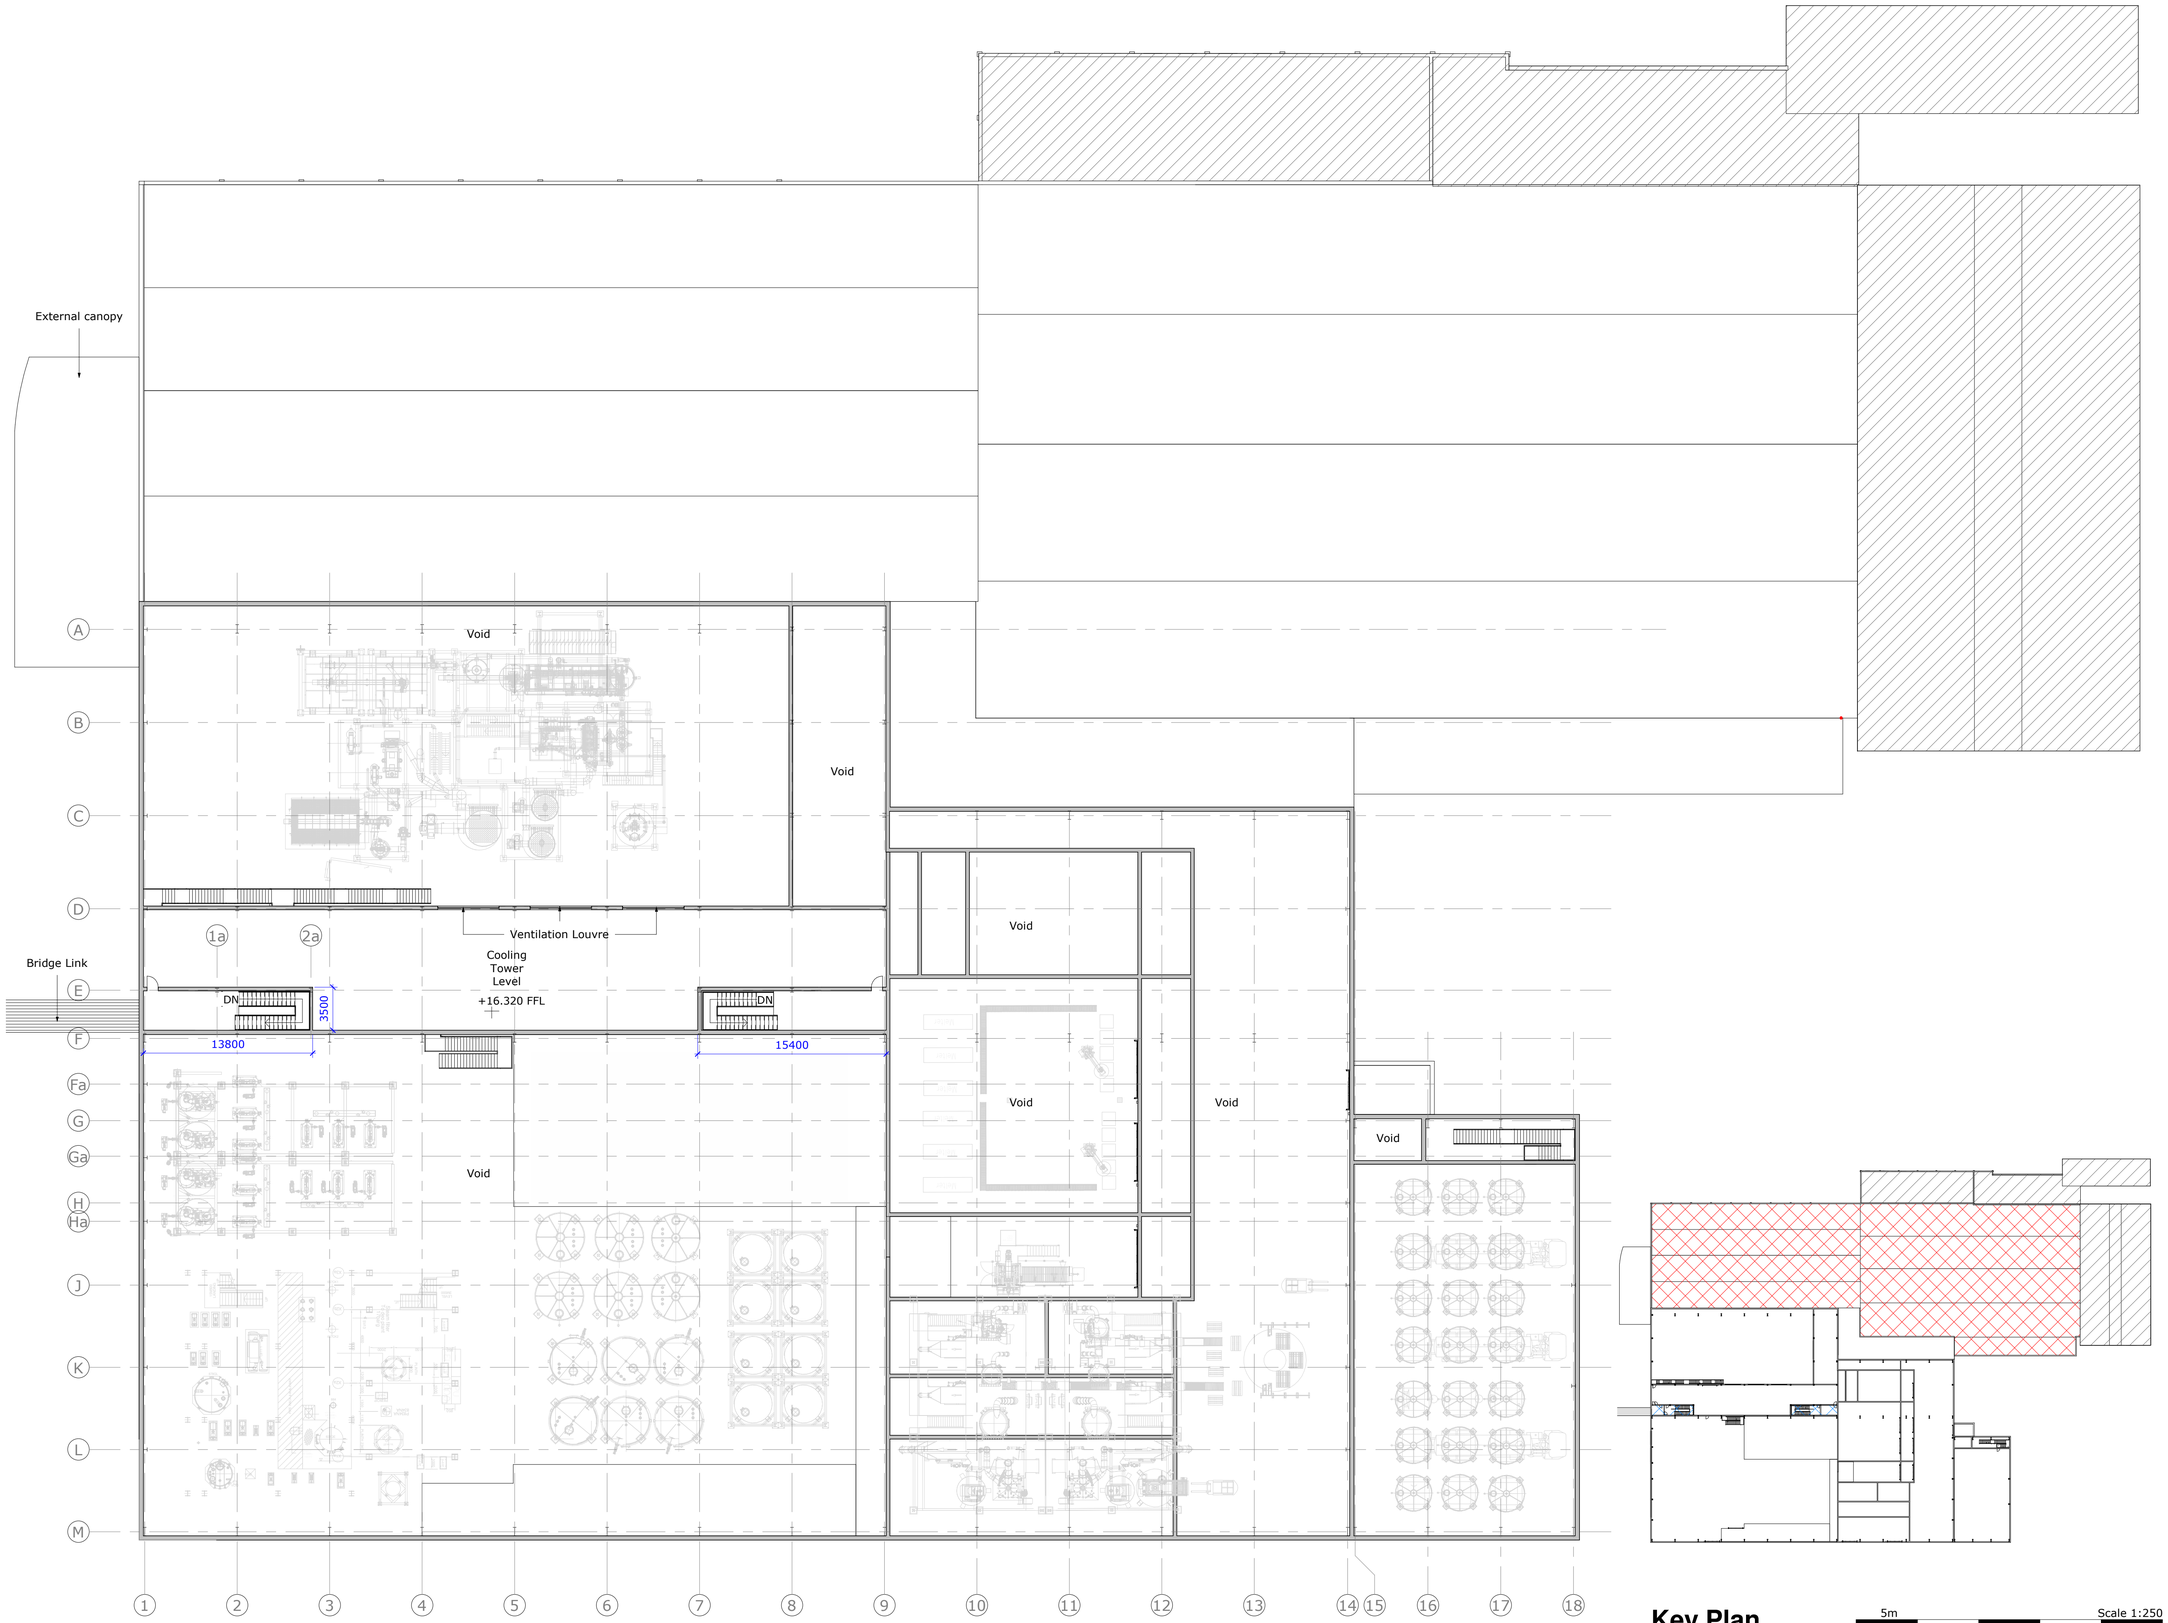

Proposed Third Floor Plan
1 : 250

Key Plan
1 : 1000

5m Scale 1:250

10m Scale 1:1000

Rev				
P04	SH	KB	KB	14/01/21
	Updated to suit clients comments			
P03	EM	KB	KB	11/01/21
	Updated to suit clients comments			
P02	EM	KB	KB	08/01/21
	Updated to suit clients comments			
P01	EM	KB	KB	14/12/20
	Planning issue			
Rev	Drawn By:	Checked By:	Approved By:	Date:
	Amendments			

Project: GCB Cocoa Production Facility, Glemsford

Title: Proposed Cocoa Building Third Floor Plan

Drawing Number:

Identification / Location:						Sheet Number:
Project Code:	Originator Code:	Vol / Zone:	Level:	Type:	Role:	Number:
GCB	BED	Z1	03	DR	A	1108

Rev Description:	Status Code:	Model Ref:	Rev No:
Preliminary	S1	ARC01	P04
Scale:	**Sheet:**	**Discipline:**	**BED Project Number:**
A1	1:250	Architectural	NWK 200063

Client: GCB COCOA

BE DESIGN