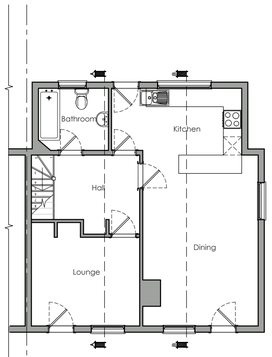

GROUND FLOOR PLAN
(EXISTING)
Scale 1:100

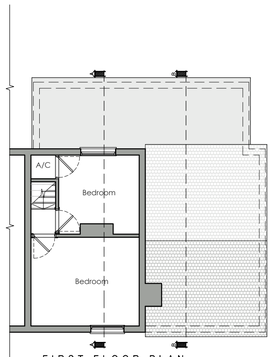

FIRST FLOOR PLAN
(EXISTING)
Scale 1:100

FRONT ELEVATION (EXISTING)
Scale 1:100

SIDE ELEVATION (EXISTING)
Scale 1:100

REAR ELEVATION (EXISTING)
Scale 1:100

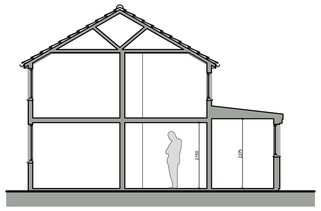

SECTION AA
(EXISTING) Scale 1:100

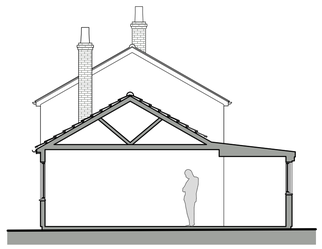

SECTION BB
(EXISTING) Scale 1:100

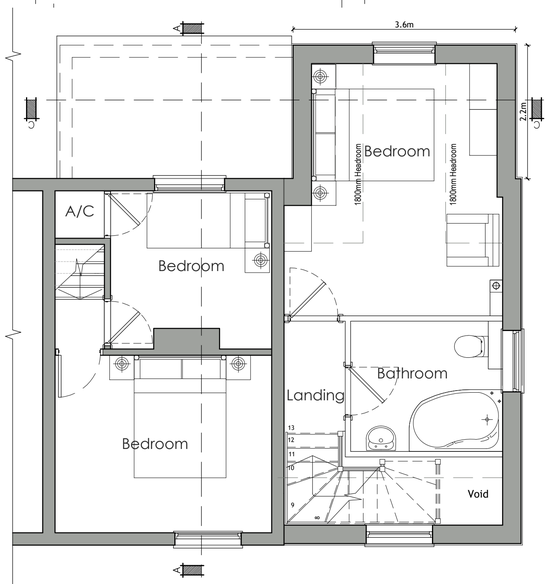

FIRST FLOOR PLAN
(Proposed)
Scale 1:50

FRONT ELEVATION (Proposed)
Scale 1:100

SIDE ELEVATION (Proposed)
Scale 1:100

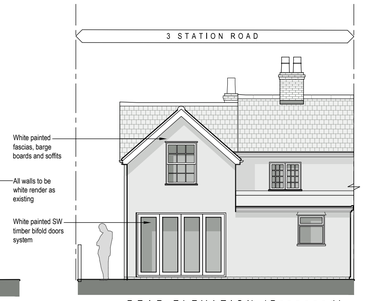

REAR ELEVATION (Proposed)
Scale 1:100

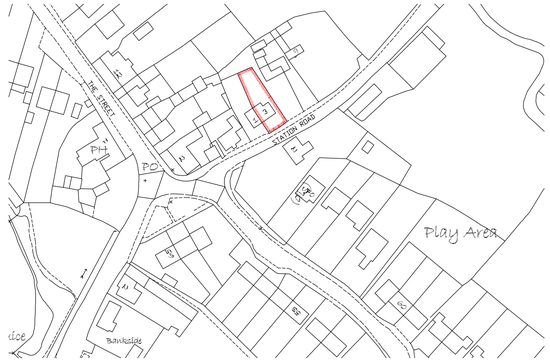

LOCATION PLAN
Scale 1:1250

SITE PLAN
Scale 1:500

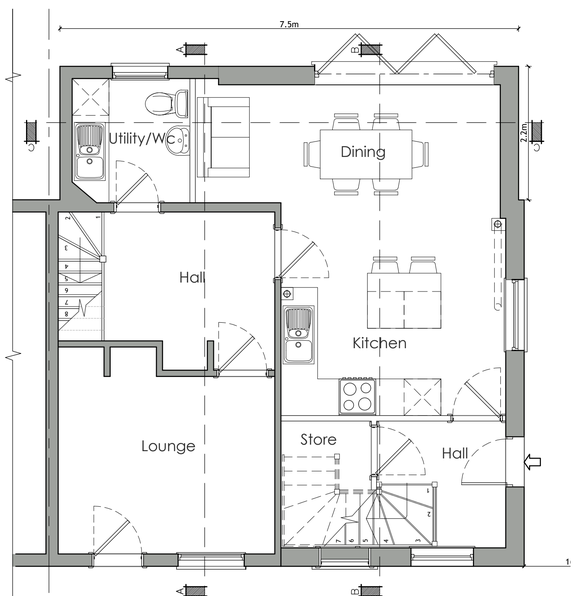

GROUND FLOOR PLAN
(Proposed)
Scale 1:50

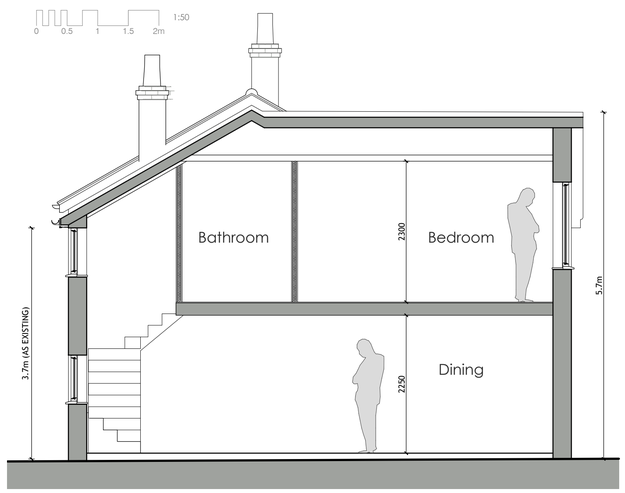

SECTION BB
(Proposed) Scale 1:50

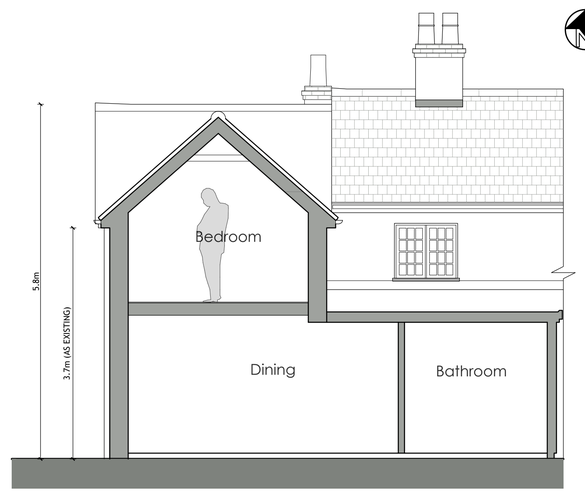

SECTION CC
(Proposed) Scale 1:50

Rev	Notes	Date
B	Amendments made following comments from planning authority	10-07-2020
A	Internal arrangement amended	10-07-2020

Lawrence Walton
BSc (Hons) Architectural Technology
26 Beedell Avenue, Westcliff-on-Sea, Essex, SS0 9JU
M: 07846773299
e: lawrie_walton@hotmail.co.uk
□ SURVEYING □ FEASIBLITY □ PLANNING □ ARCHITECTURAL DESIGN □ TECHNOLOGY □ SITE

Drawing Status: **PLANNING**

Project Details:

Proposed rear extension to:

3 Station Road
White Notley
CM8 1RS

Drawing title:
Existing & proposed Plans, Elevations & Section

Contract No:	Date:	Scale:
20-003	June 2020	Various@ A1

Client Ref:	Drawn:	Checked:
Mr & Mrs Hughes	LW	

Drawing No: 20-003-01B