EXISTING FLOOR PLAN DRAWING
1:100 SCALE

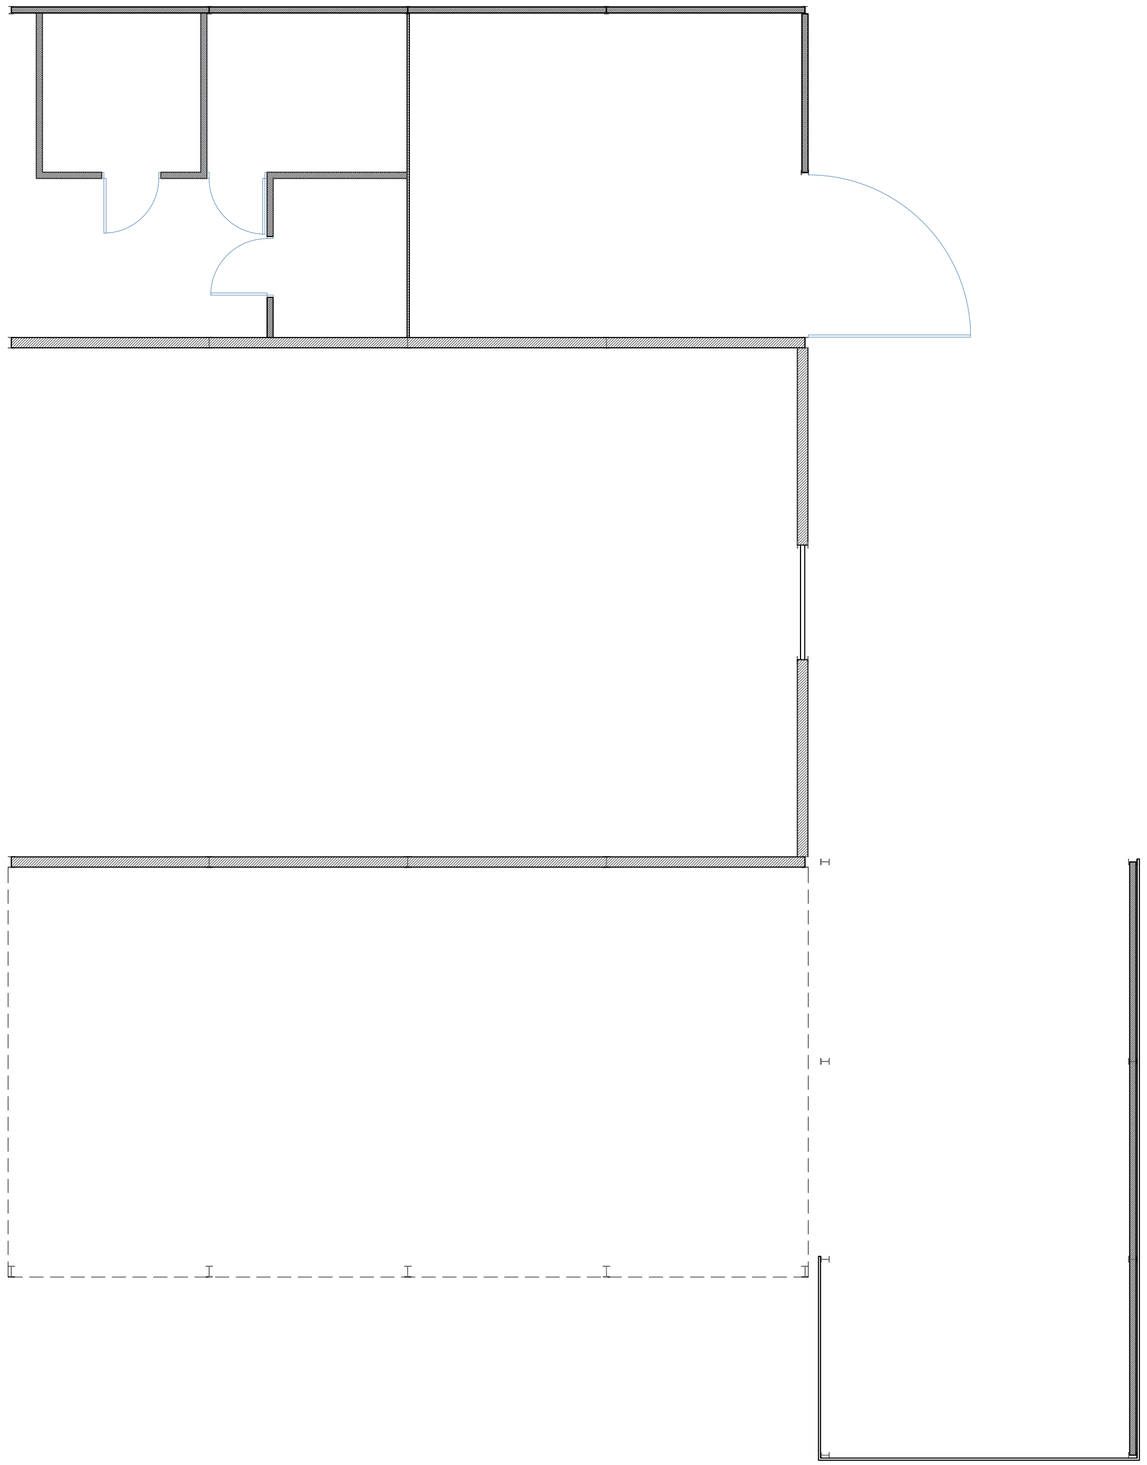

Rev.	Date	Details
A		

JOB:	Conversion of Buildings
CLIENT:	T J Ayles
ADDRESS:	Land at, Southhill Farm, Cranmore, Somerset, BA4 4QT
Existing Floor Plan Drawing	
SCALE:	1:100 @ A2
DATE:	16 June 2020
DWG No:	Southill Farm - 05