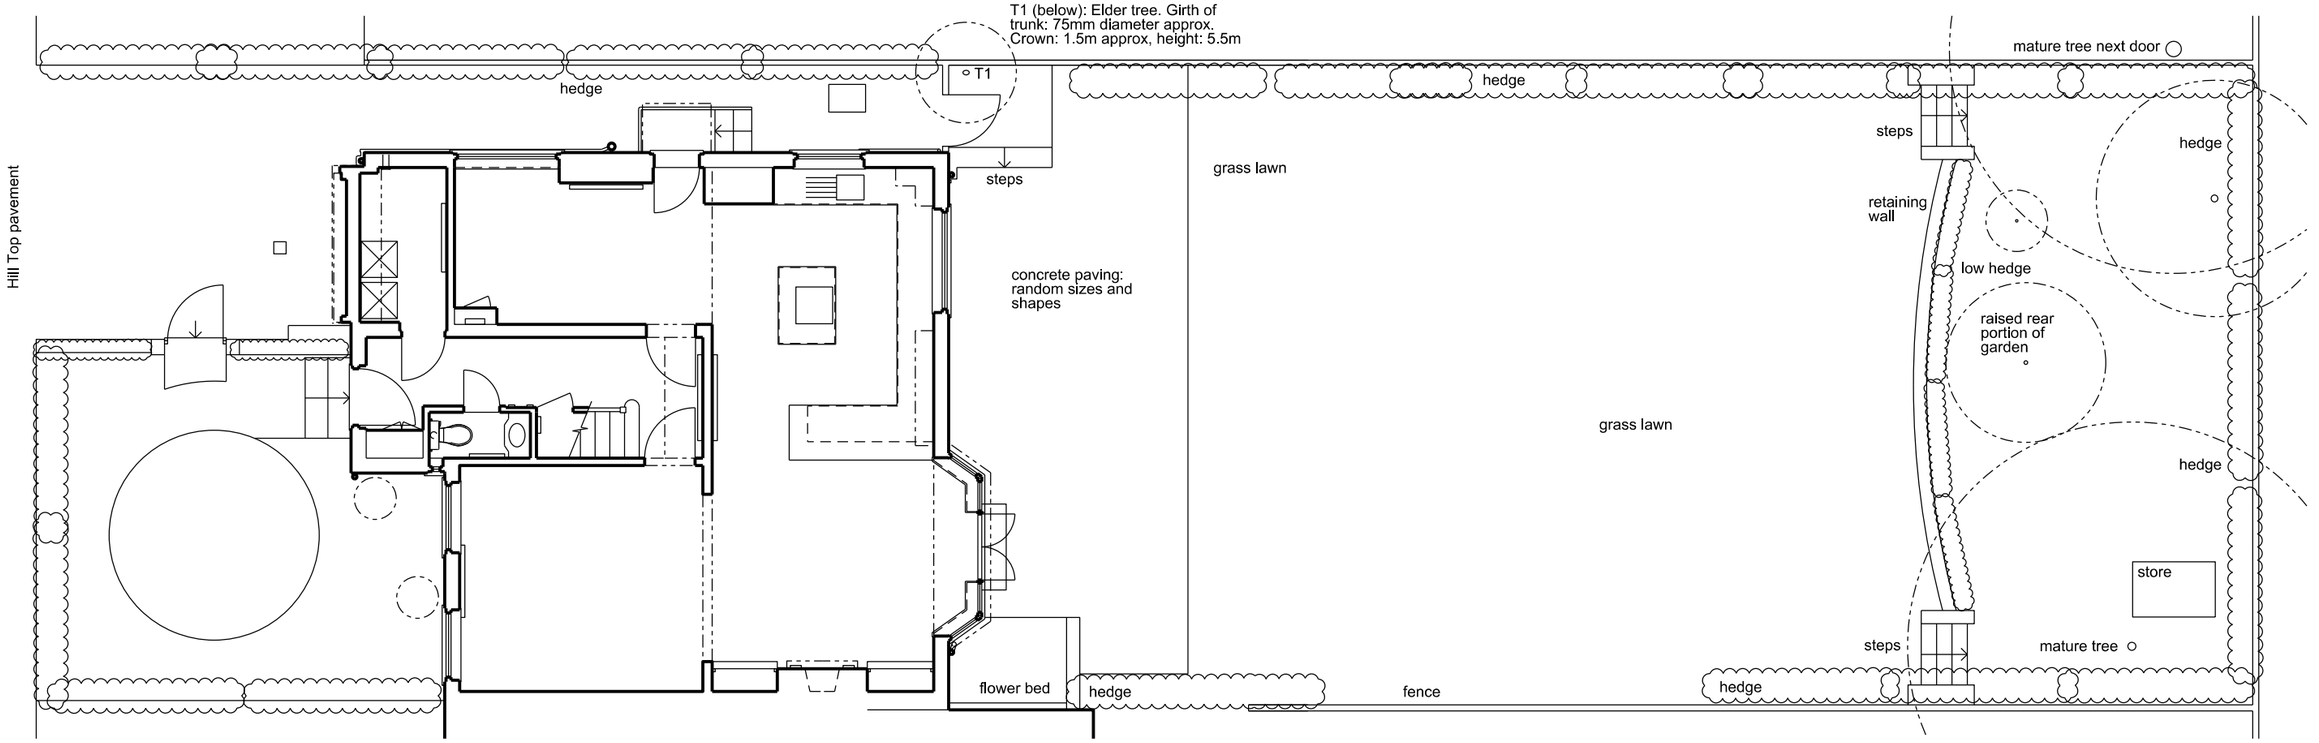

EXISTING

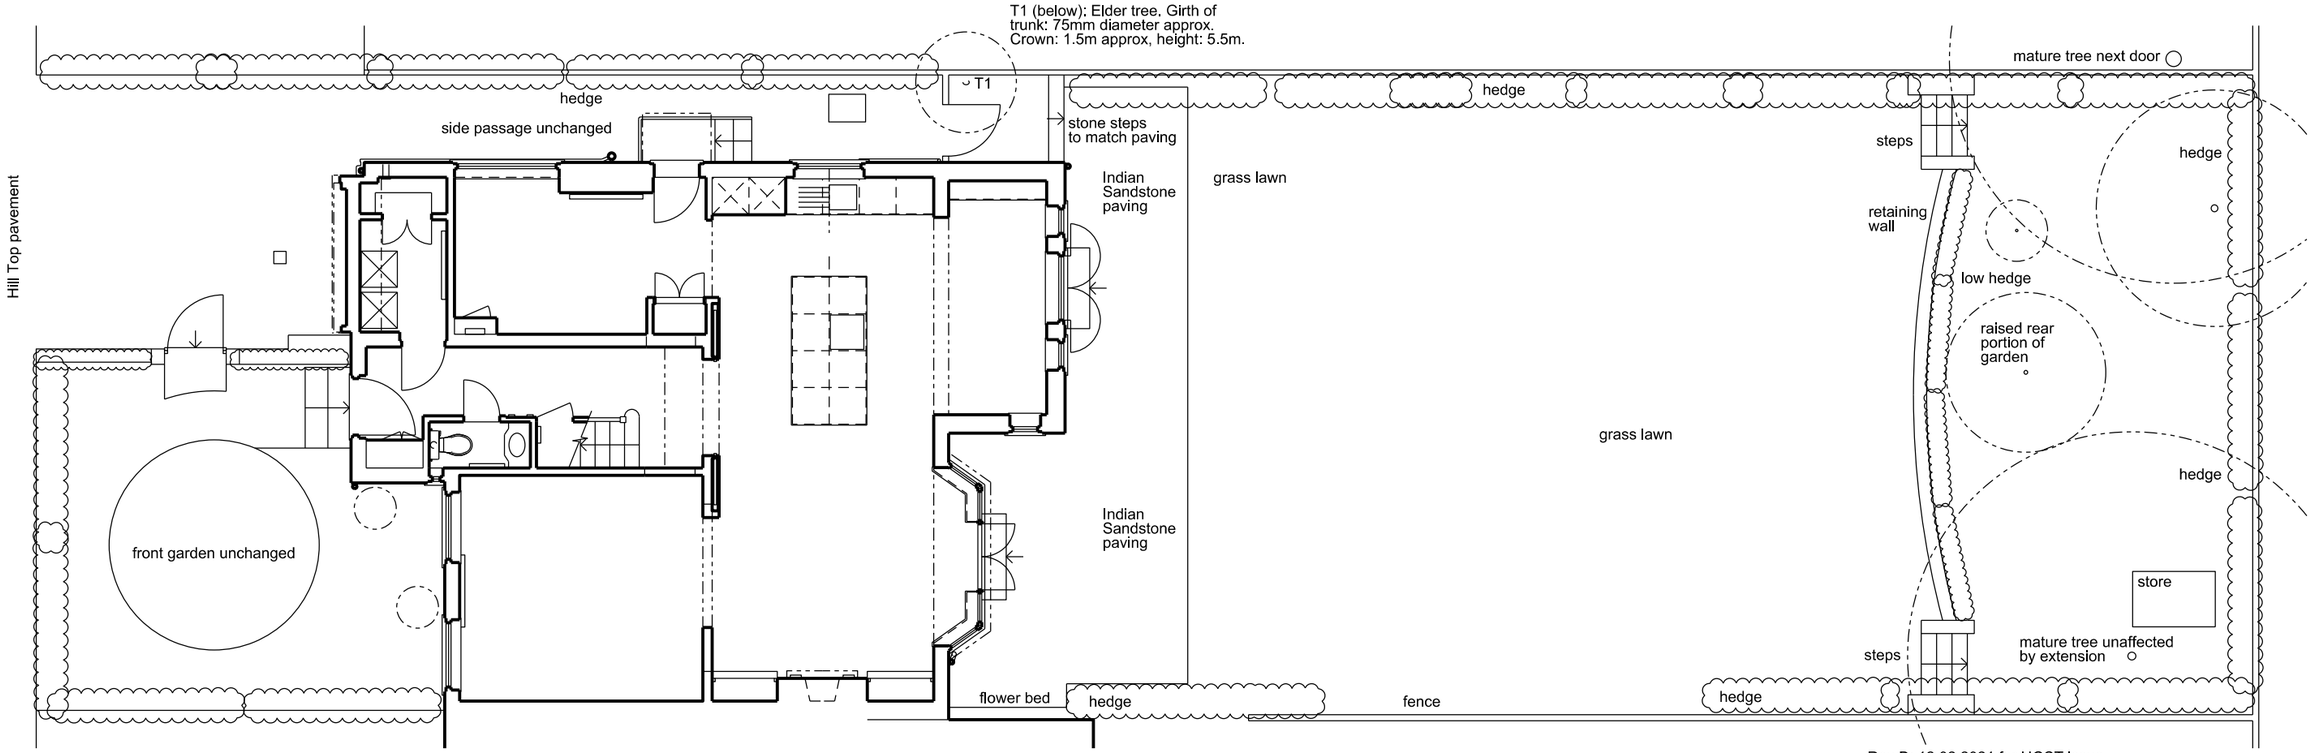

PROPOSED

0 1m 2m 4m

N

Rev B: 12.02.2021 for HGST issue

PATRICIA PEARSON Architecture and Spatial Design +44 (0) 7816 820 520				
10 Hill Top NW11: PROPOSED/ EX: SITE PLAN SHOWING REAR GARDEN				
Dwg. No.	Status	Scale	Date	Rev
10HIL/19	planning	1:100@A3	13.01.2021	B