North

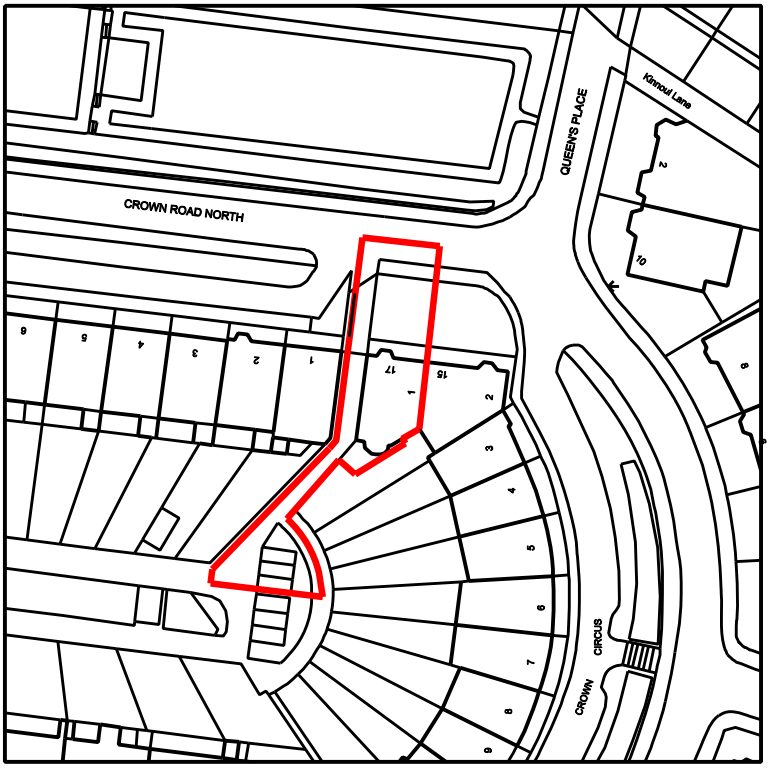

Rev01 - 30/11/20 - Boundary corrected

The application site is defined by the red line
other land in the vicinity owned or controlled by the
applicant is defined by the blue line

HMA Architects
19 Charlotte Street
Helensburgh
G84 7EZ

Tel 01436 672301
e-mail hma.architects@yahoo.co.uk

Job Title	External Alterations 17 North Crown Road Hyndeland Glasgow	Drawn HM	Date 03/09/20
Drawing Title	Location Plan	Scale: 1:1250 @ A4	0m 10 20 30 40 50
		Drawing No 445-L01	Rev 01