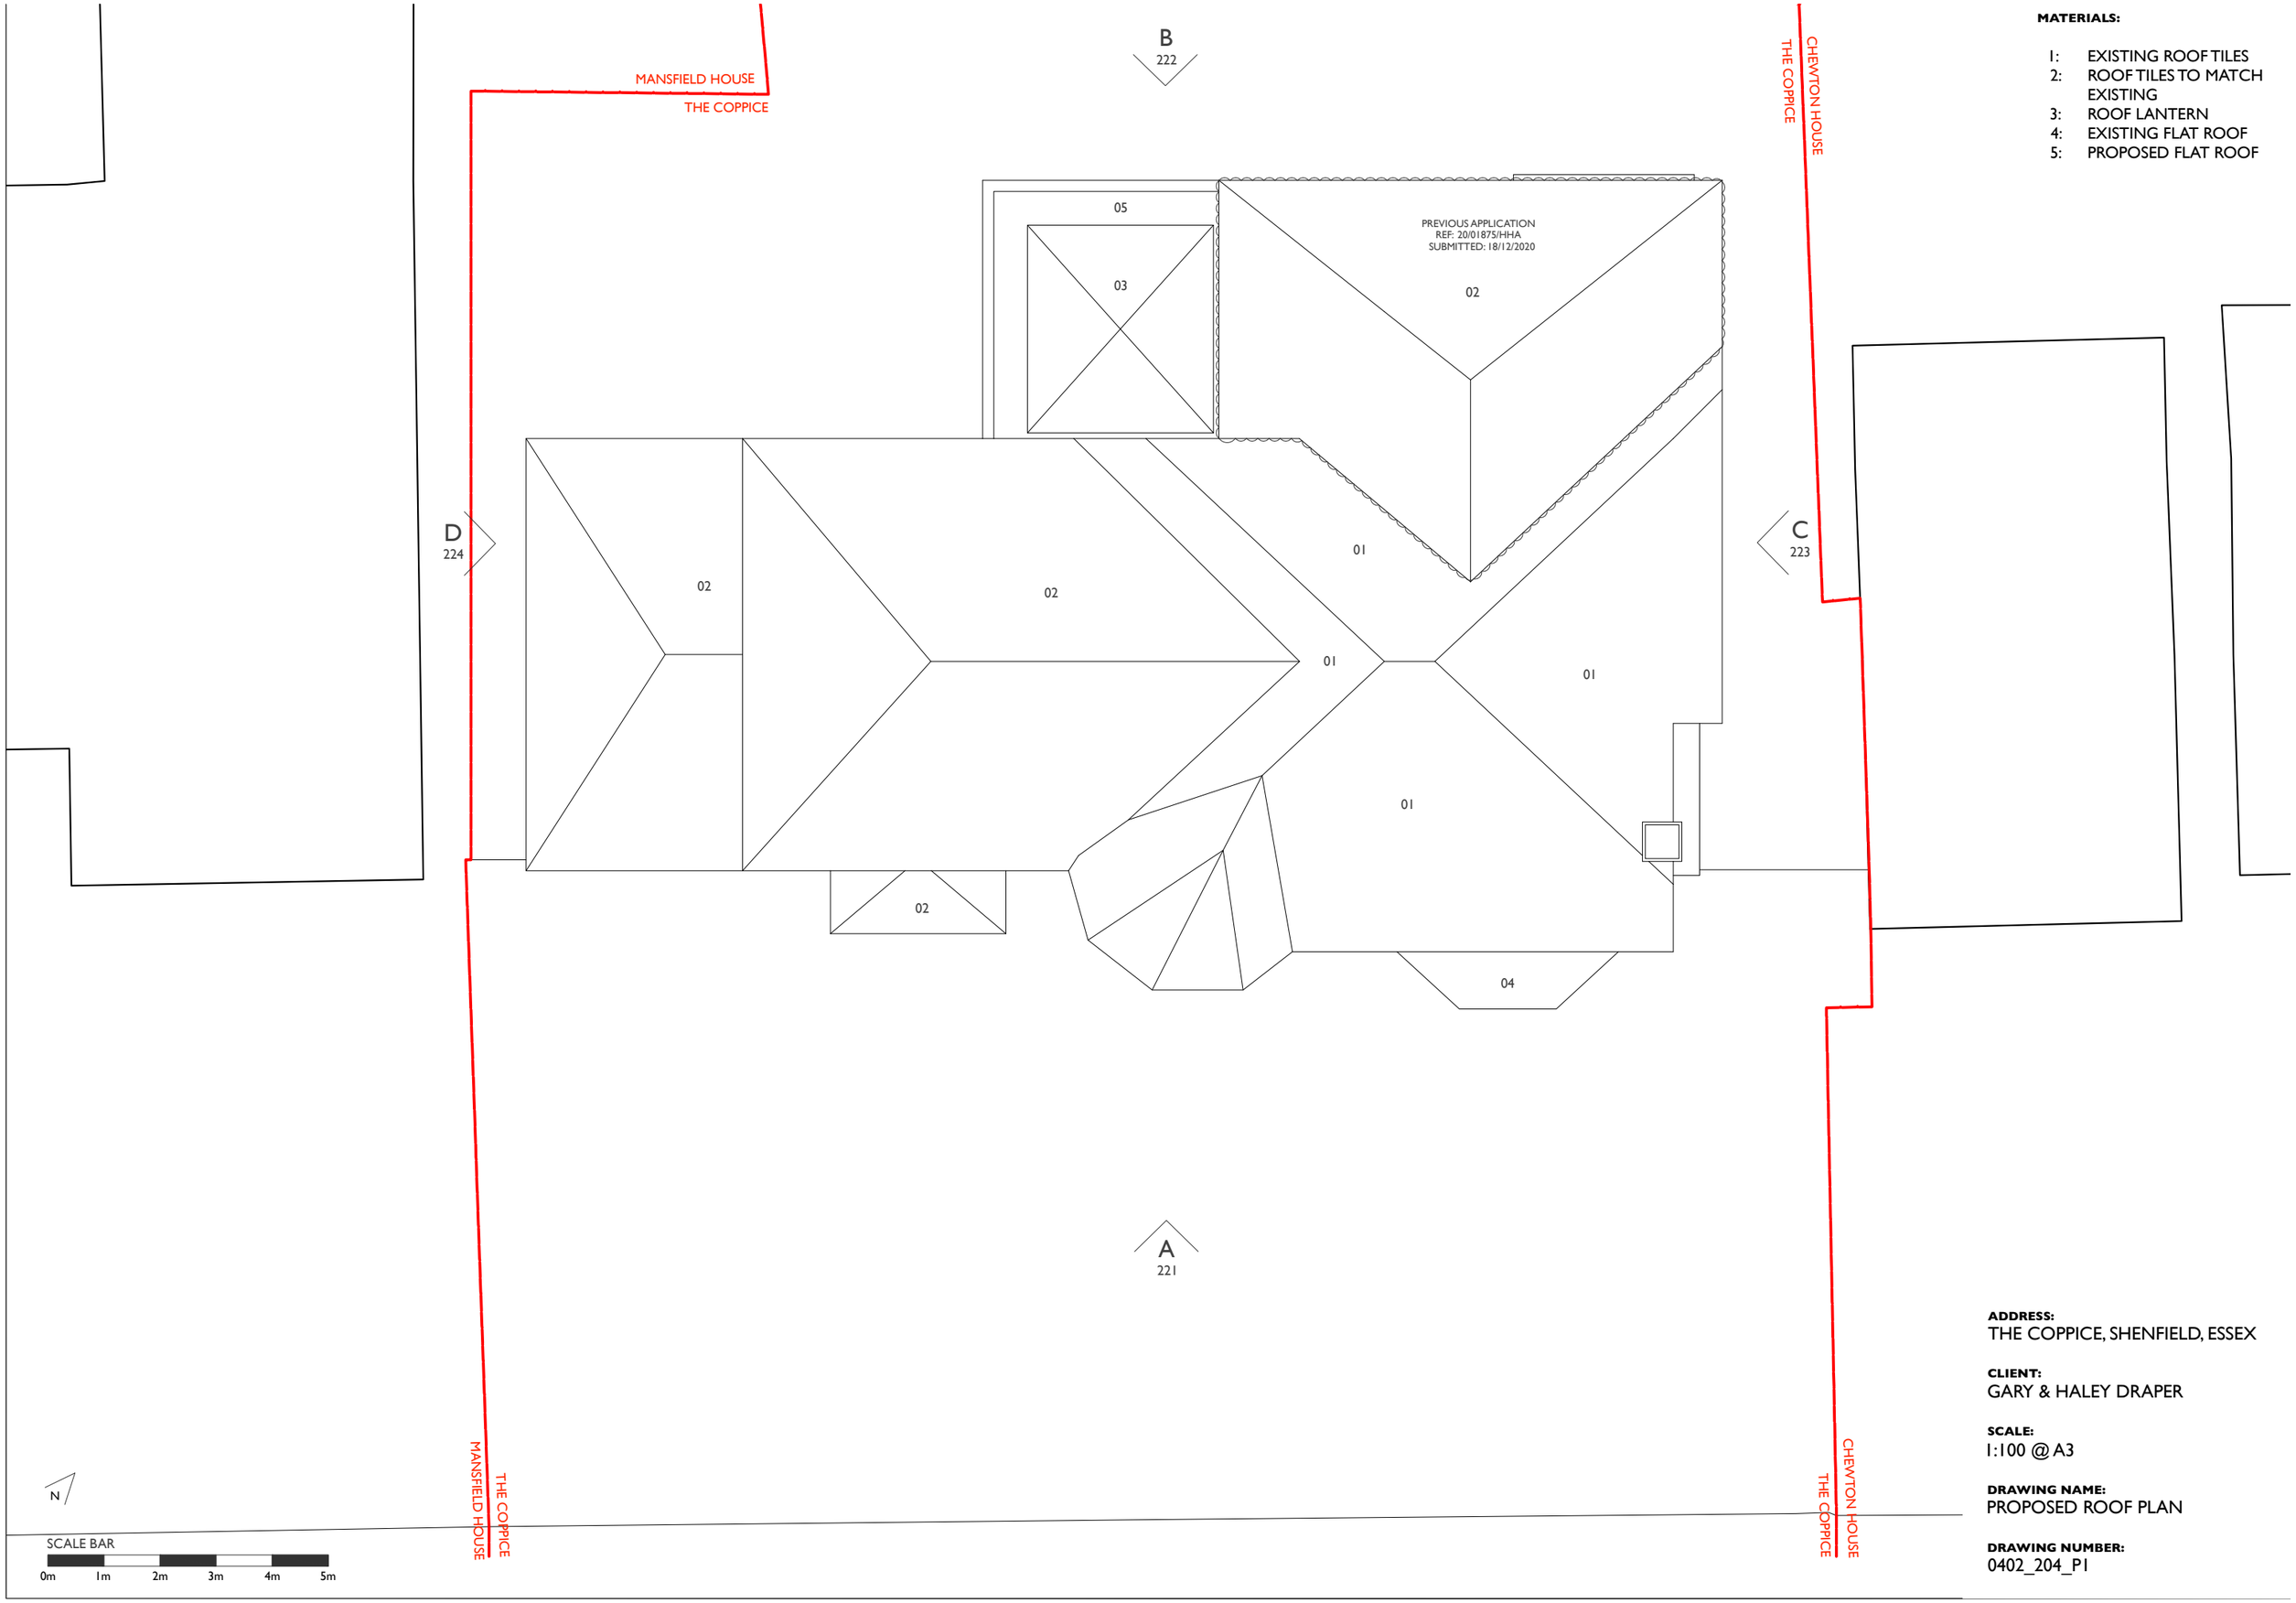

MATERIALS:

1: EXISTING ROOF TILES
2: ROOF TILES TO MATCH EXISTING
3: ROOF LANTERN
4: EXISTING FLAT ROOF
5: PROPOSED FLAT ROOF

ADDRESS:
THE COPPICE, SHENFIELD, ESSEX

CLIENT:
GARY & HALEY DRAPER

SCALE:
1:100 @ A3

DRAWING NAME:
PROPOSED ROOF PLAN

DRAWING NUMBER:
0402_204_P1