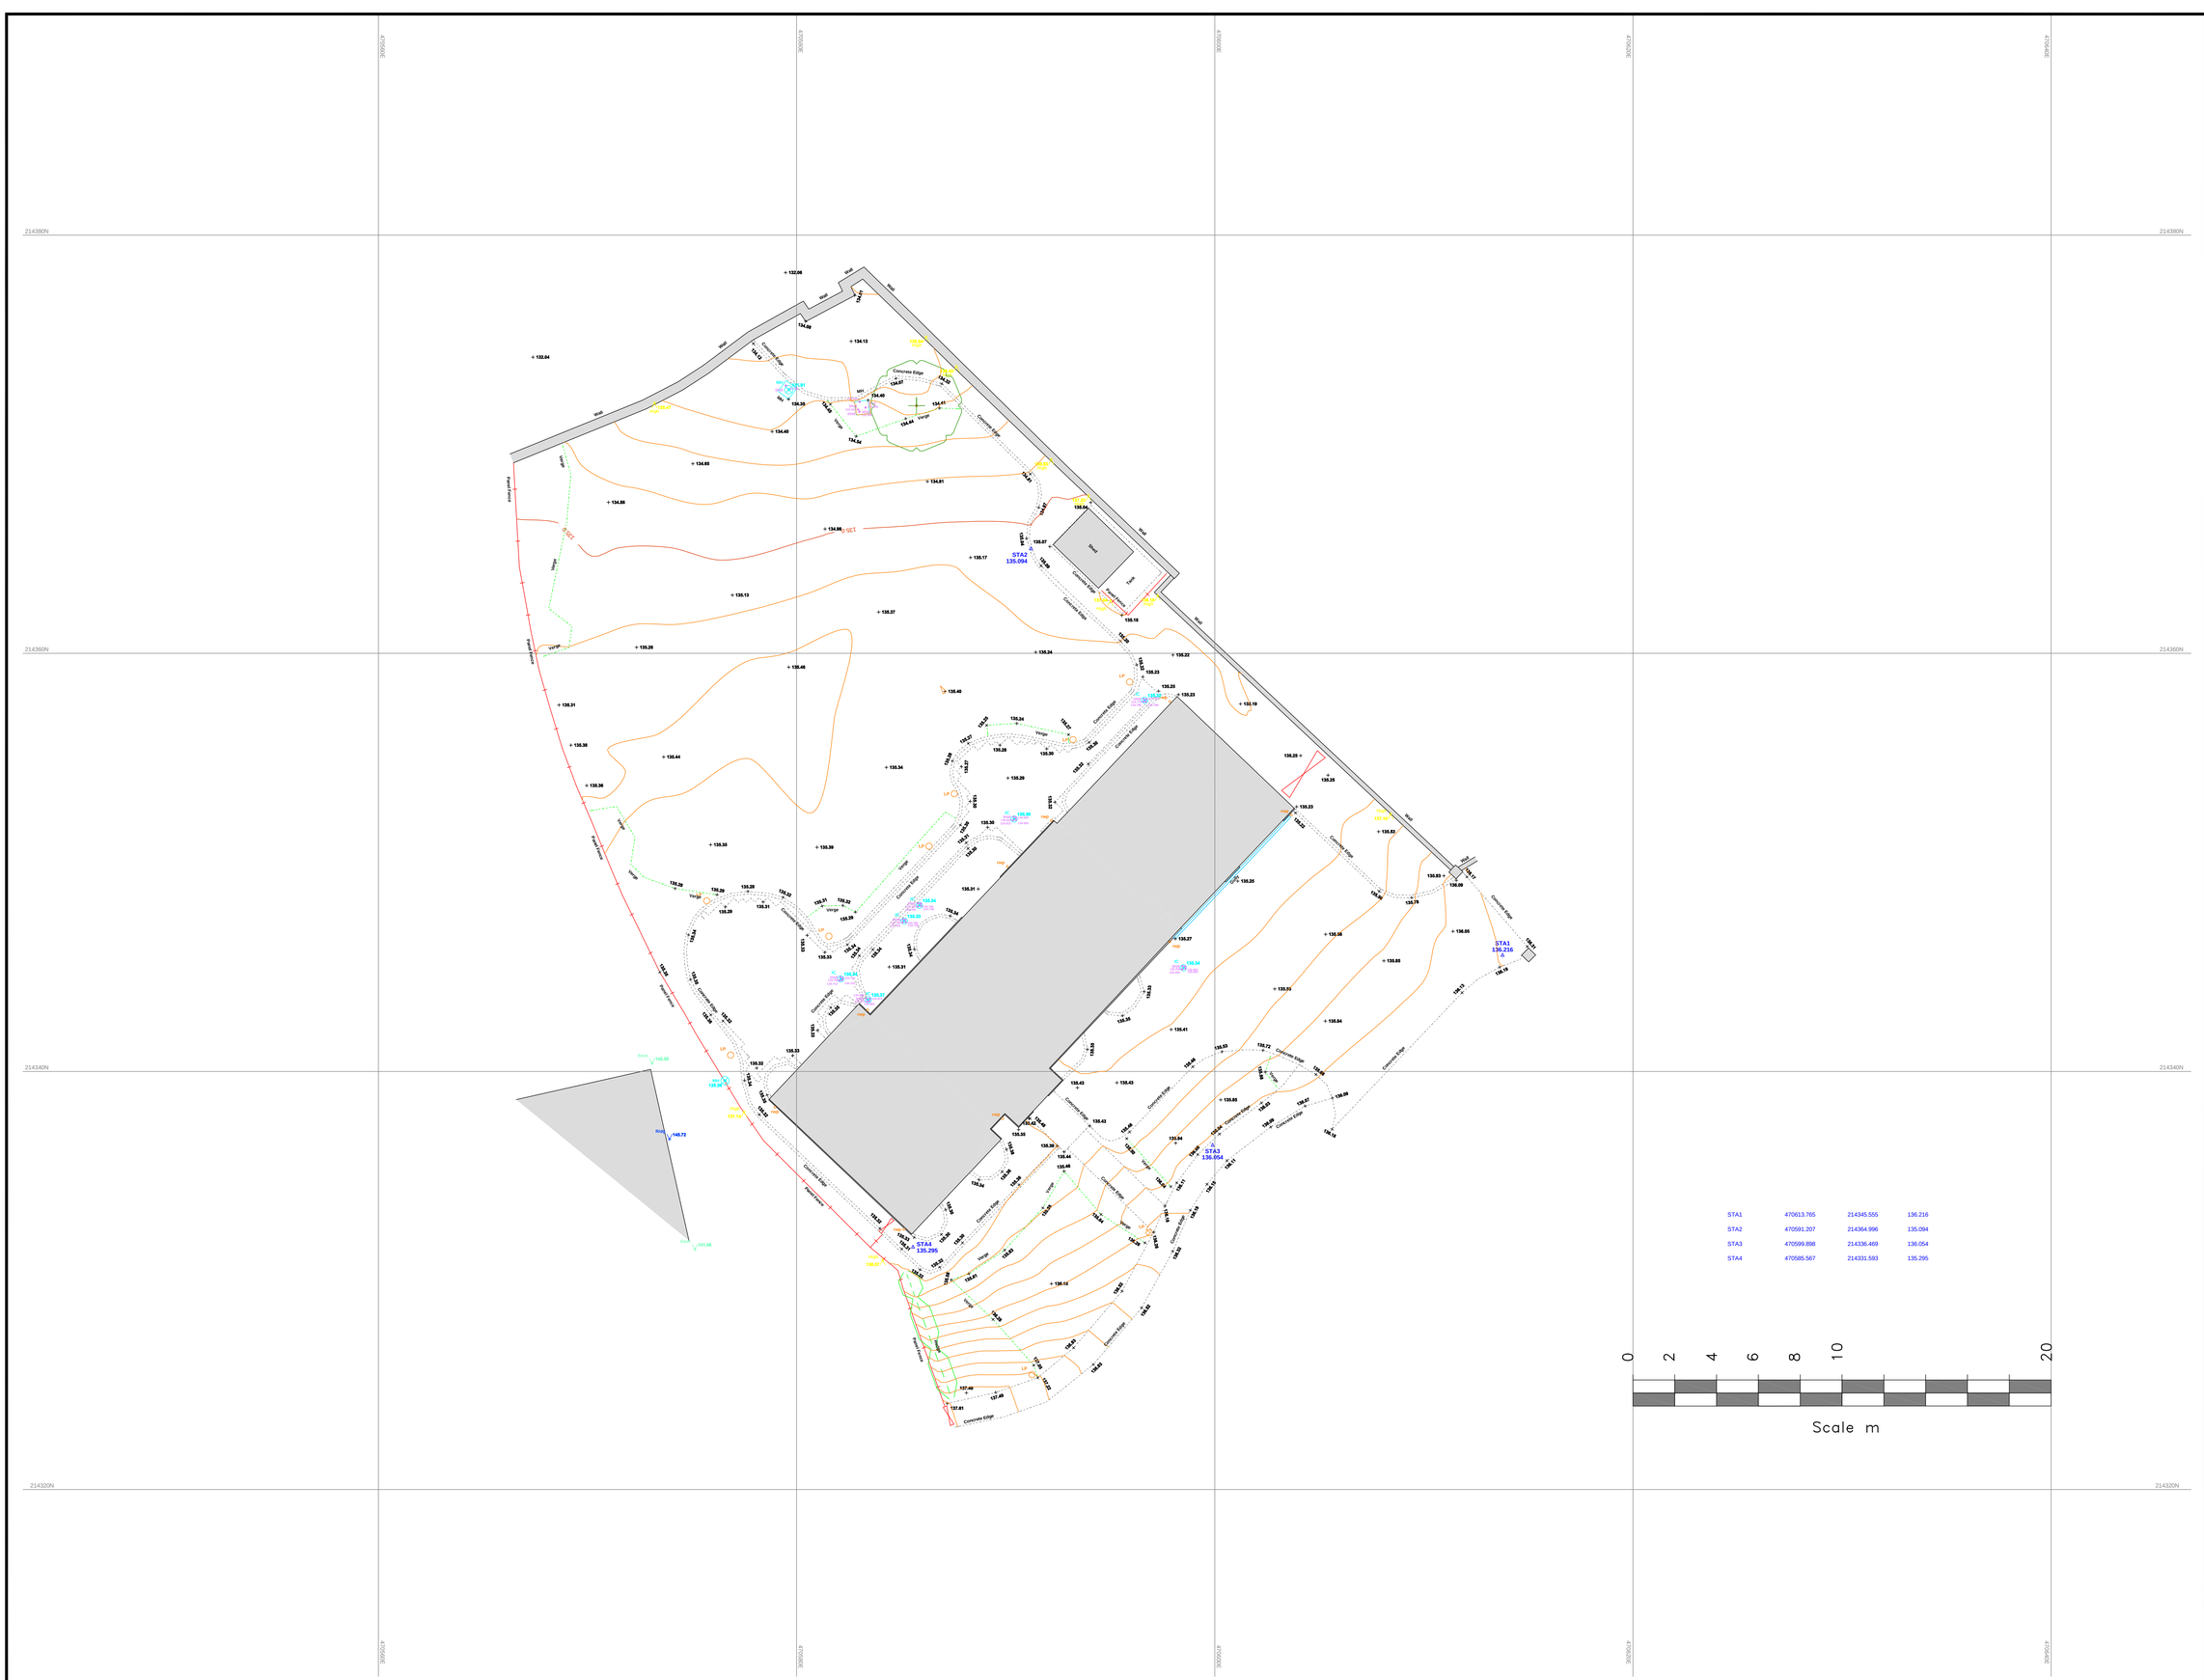

N

Notes :

This plan should only be used for its original purpose. SV Surveying Ltd accepts no responsibility for this plan if supplied to any other party other than the original client.

All dimensions / levels should be checked on site prior to design and construction.

Drainage information (where applicable) has been visually inspected from the surface and should be treated as approximate only.

Tree information (where applicable) has been surveyed from ground level and therefore should be treated as approximate only.

Contours are drawn at 0.2m intervals

The survey has been fixed to GPS OSGB 1936 using the active GPS network.

Legend:

Building Canopy / Overhang		Trig	Trig Pillar
Buildings / walls		Ridg	Ridge Level
Kerb line		Eave	Eave Level
Concrete edge		DPC	Dpc Level
Centre Line		FL	Floor Level
Barrier		Soff	Soffit Level
Hedge		CBox	Control Box
Security Fence		LP	Lamp Post
Panel Fence		SP	Sign Post
Open Fence		PP	Post
Overhead Powerline		FS	Flag Staff
Chambers		MK	Gas Marker
STA1	Survey Station & Name	EP	Electric Post
BM	Bench Mark	TP	Telegraph Post
TBM	Temporary Bench Mark	PIT	Pipe Invert
	Tree / Sapling	GU	Gully
		RP	Rodding Point
		BT	Bt Cover
	Area Of Undergrowth	CO	Cover Unknown
		EC	Electricity Cover
	Gate	FH	Fire Hydrant
IC	Inspection chamber	GAS	Gas Cover
CL	Cover level	SV	Stop Valve
IL	Invert level	TV	Tv Cover
0.xx Ø0.15	Pipe invert (diameter)	WM	Water Meter
Gy	Gully	BB	Bellisha Beacon
Bg	Back Gully	BO	Bollard
MH	Manhole	BS	Bus Stop
		ER	Earthing Rod
		SW	Pond Box
		MS	Mile Stone
		TL	Traffic Light
		GV	Gas Valve
		PIG	Pig

STA1	470613.765	214345.555	136.216
STA2	470591.207	214364.996	135.094
STA3	470599.898	214336.469	136.054
STA4	470585.567	214331.593	135.295

LAND SURVEYS + COMPUTER MODELLING
BUILDING SURVEYS + SITE ENGINEERING

SV SURVEYING LTD
76B MARKET STREET
ASHBY-DE-LA-ZOUCH
LEICESTERSHIRE
LE65 1AP

Tel 01530 560837
Fax 01530 560123
Email: info@svsurveying.co.uk
www.svsurveying.co.uk

Project

LD ARCHITECTS
WALNUT TREE HOUSE

Drawing

TOPOGRAPHIC SITE SURVEY

Scales	Drawn/Paper Size
1:100	AB/A0
Survey Date	Drawing No
24/11/2020	20295-20-01

DO NOT SCALE

(c) Copyright SV Surveying Ltd 2020