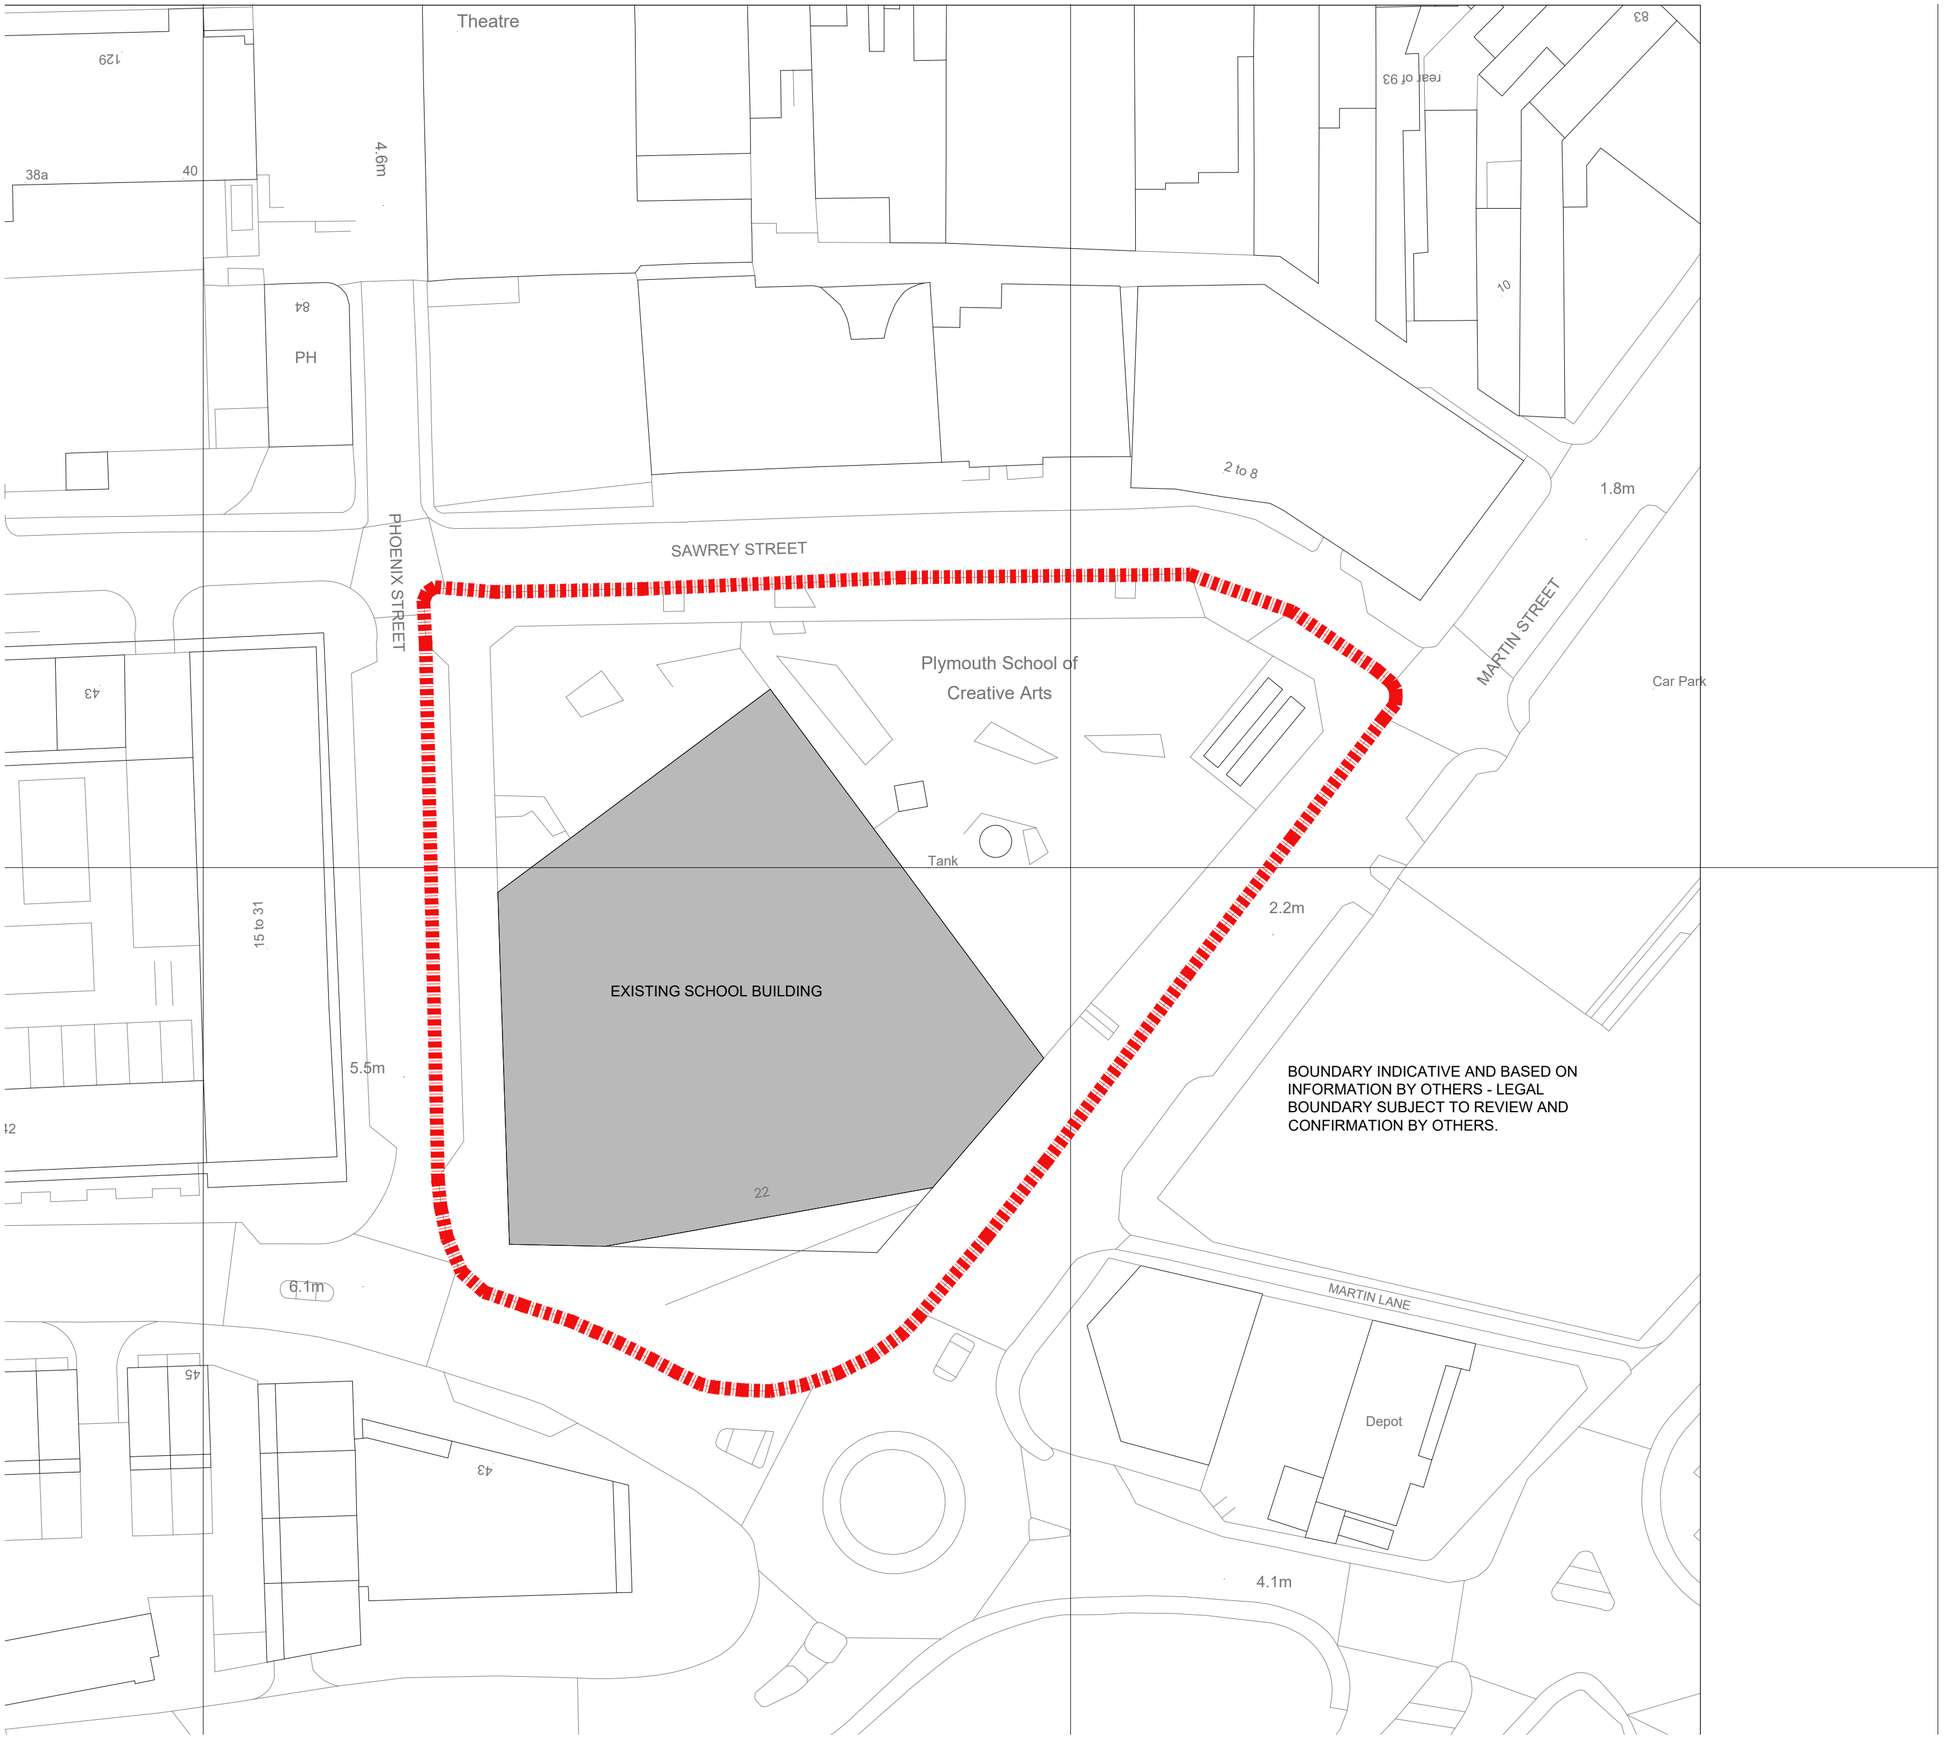

N

/ : Draft issue for comment 19.01.21	
CLIENT:	Reach South Academy Trust
PROJECT:	Plymouth School of Creative Arts
DWG TITLE:	Site Plan As Existing
DATE:	21.10.2020
DRAWN BY:	CS
SCALE:	1:500 @ A2
JOB NO:	2022
DWG NO:	PCA-LUC-GA-01-DR-A-1000

Dimensions shown must be checked on site prior to manufacture by contractor. Drawing is not to be scaled from. Any discrepancy should be reported immediately to the designer. This drawing is not to be copied or disclosed to any third party without the consent of

LUCAS ARCHITECTS