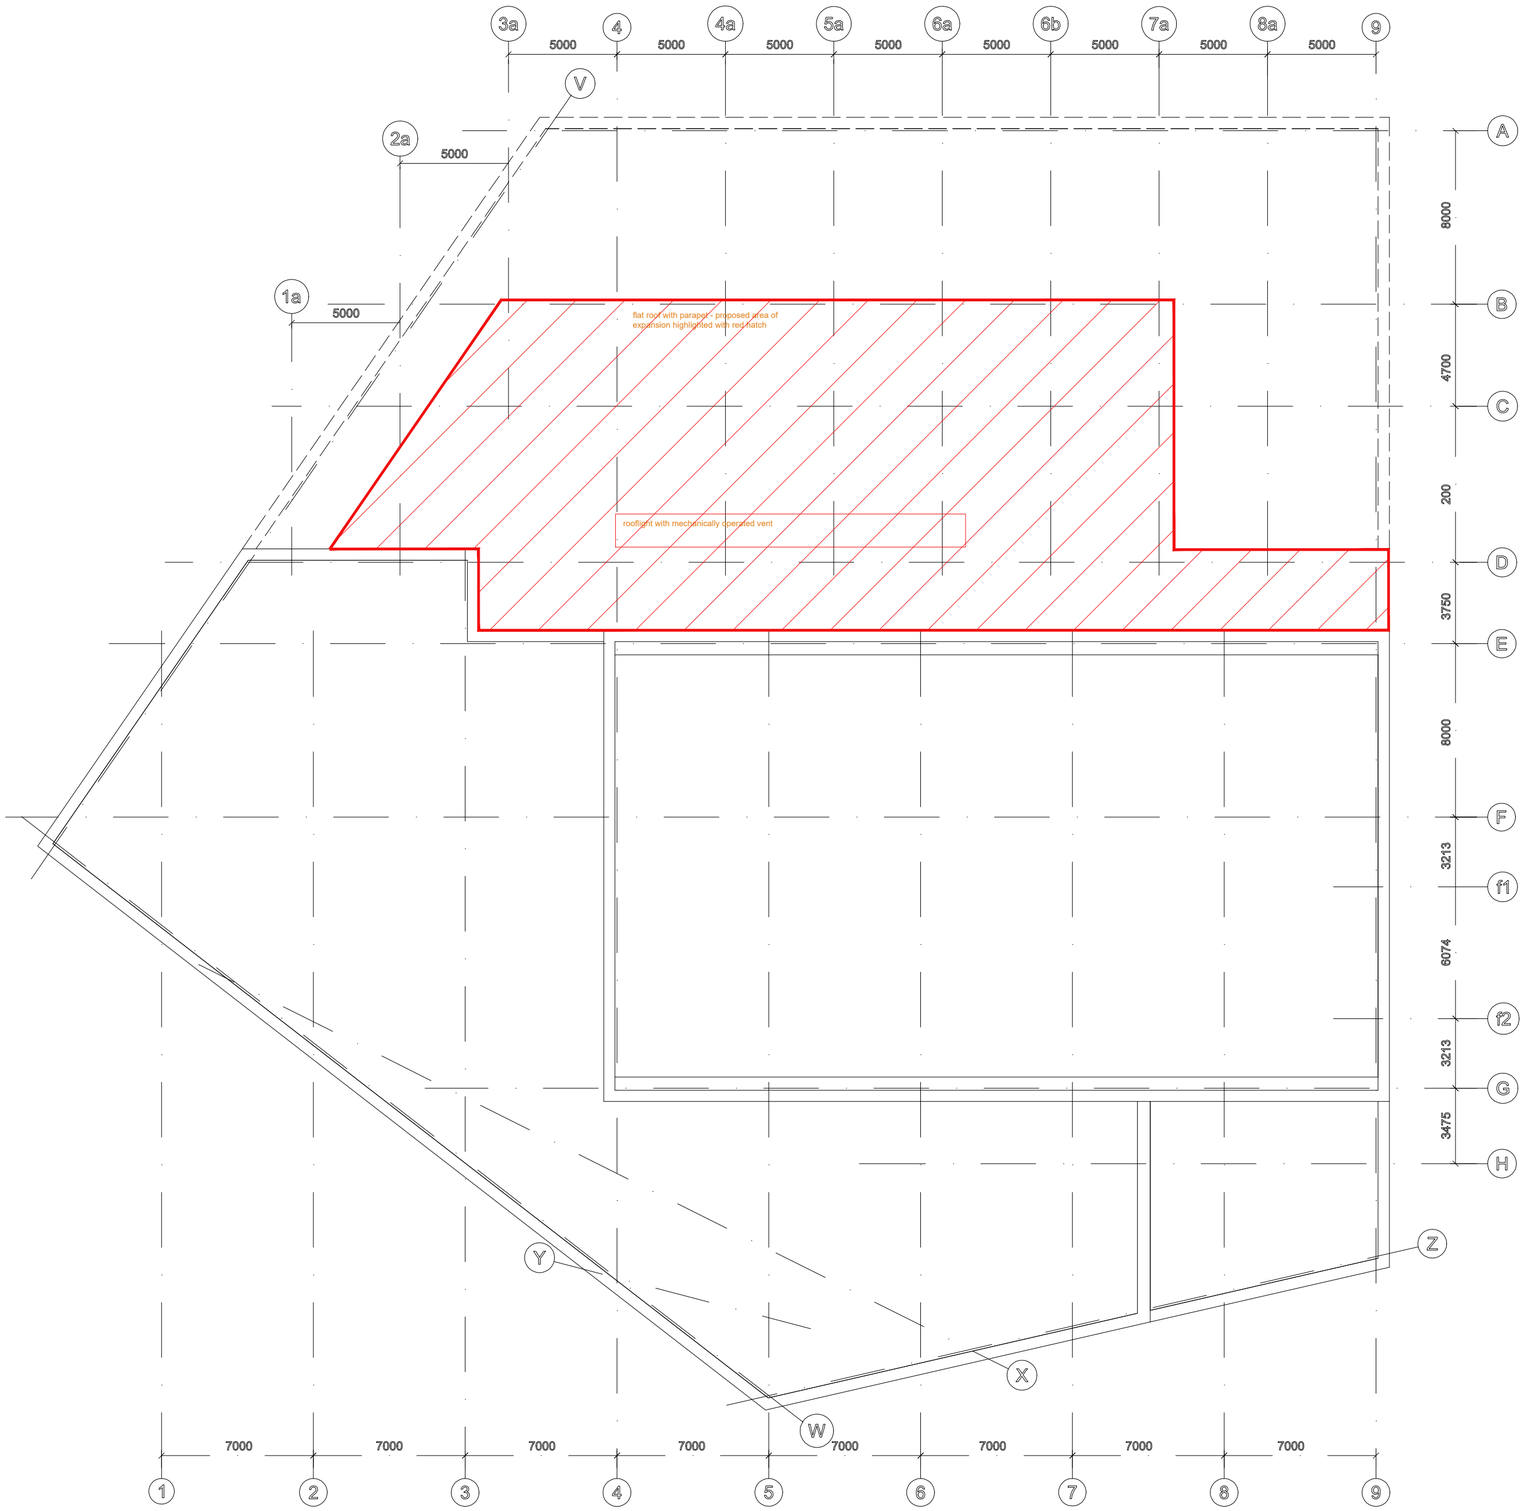

ROOF PLAN

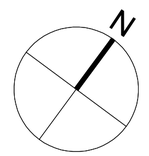

0 10

A : Revised in line with client comments	16.12.20
/ : Draft issue for comment	05.11.20

CLIENT: Reach South Academy Trust

PROJECT: Plymouth School of Creative Arts

DWG TITLE: Roof Plan As Proposed

DATE:	21.10.2020
DRAWN BY:	CS
SCALE:	1:200 @ A2
JOB NO:	2022

DWG NO: PCA-LUC-GA-01-DR-A-1015

Dimensions shown must be checked on site prior to manufacture by contractor. Drawing is not to be scaled from. Any discrepancy should be reported immediately to the designer. This drawing is not to be copied or disclosed to any third party without the consent of

LUCAS ARCHITECTS