CDM DESIGNER RISK INFORMATION
IN ADDITION TO THE HAZARDS/RISKS NORMALLY ASSOCIATED WITH THE TYPES OF WORK DETAILED ON THIS DRAWING
NOTE THE FOLLOWING:-

CONSTRUCTION
MAINTENANCE/CLEANING
DECOMMISSIONING/DEMOLITION

FURTHER INFORMATION CAN BE FOUND ON DESIGNER RISK ASSESSMENT NUMBER:-

IT IS ASSUMED THAT ALL WORKS WILL BE CARRIED OUT BY A CONTRACTOR COMPETENT UNDER CDM 2015 WORKING TO AN APPROVED METHOD STATEMENT

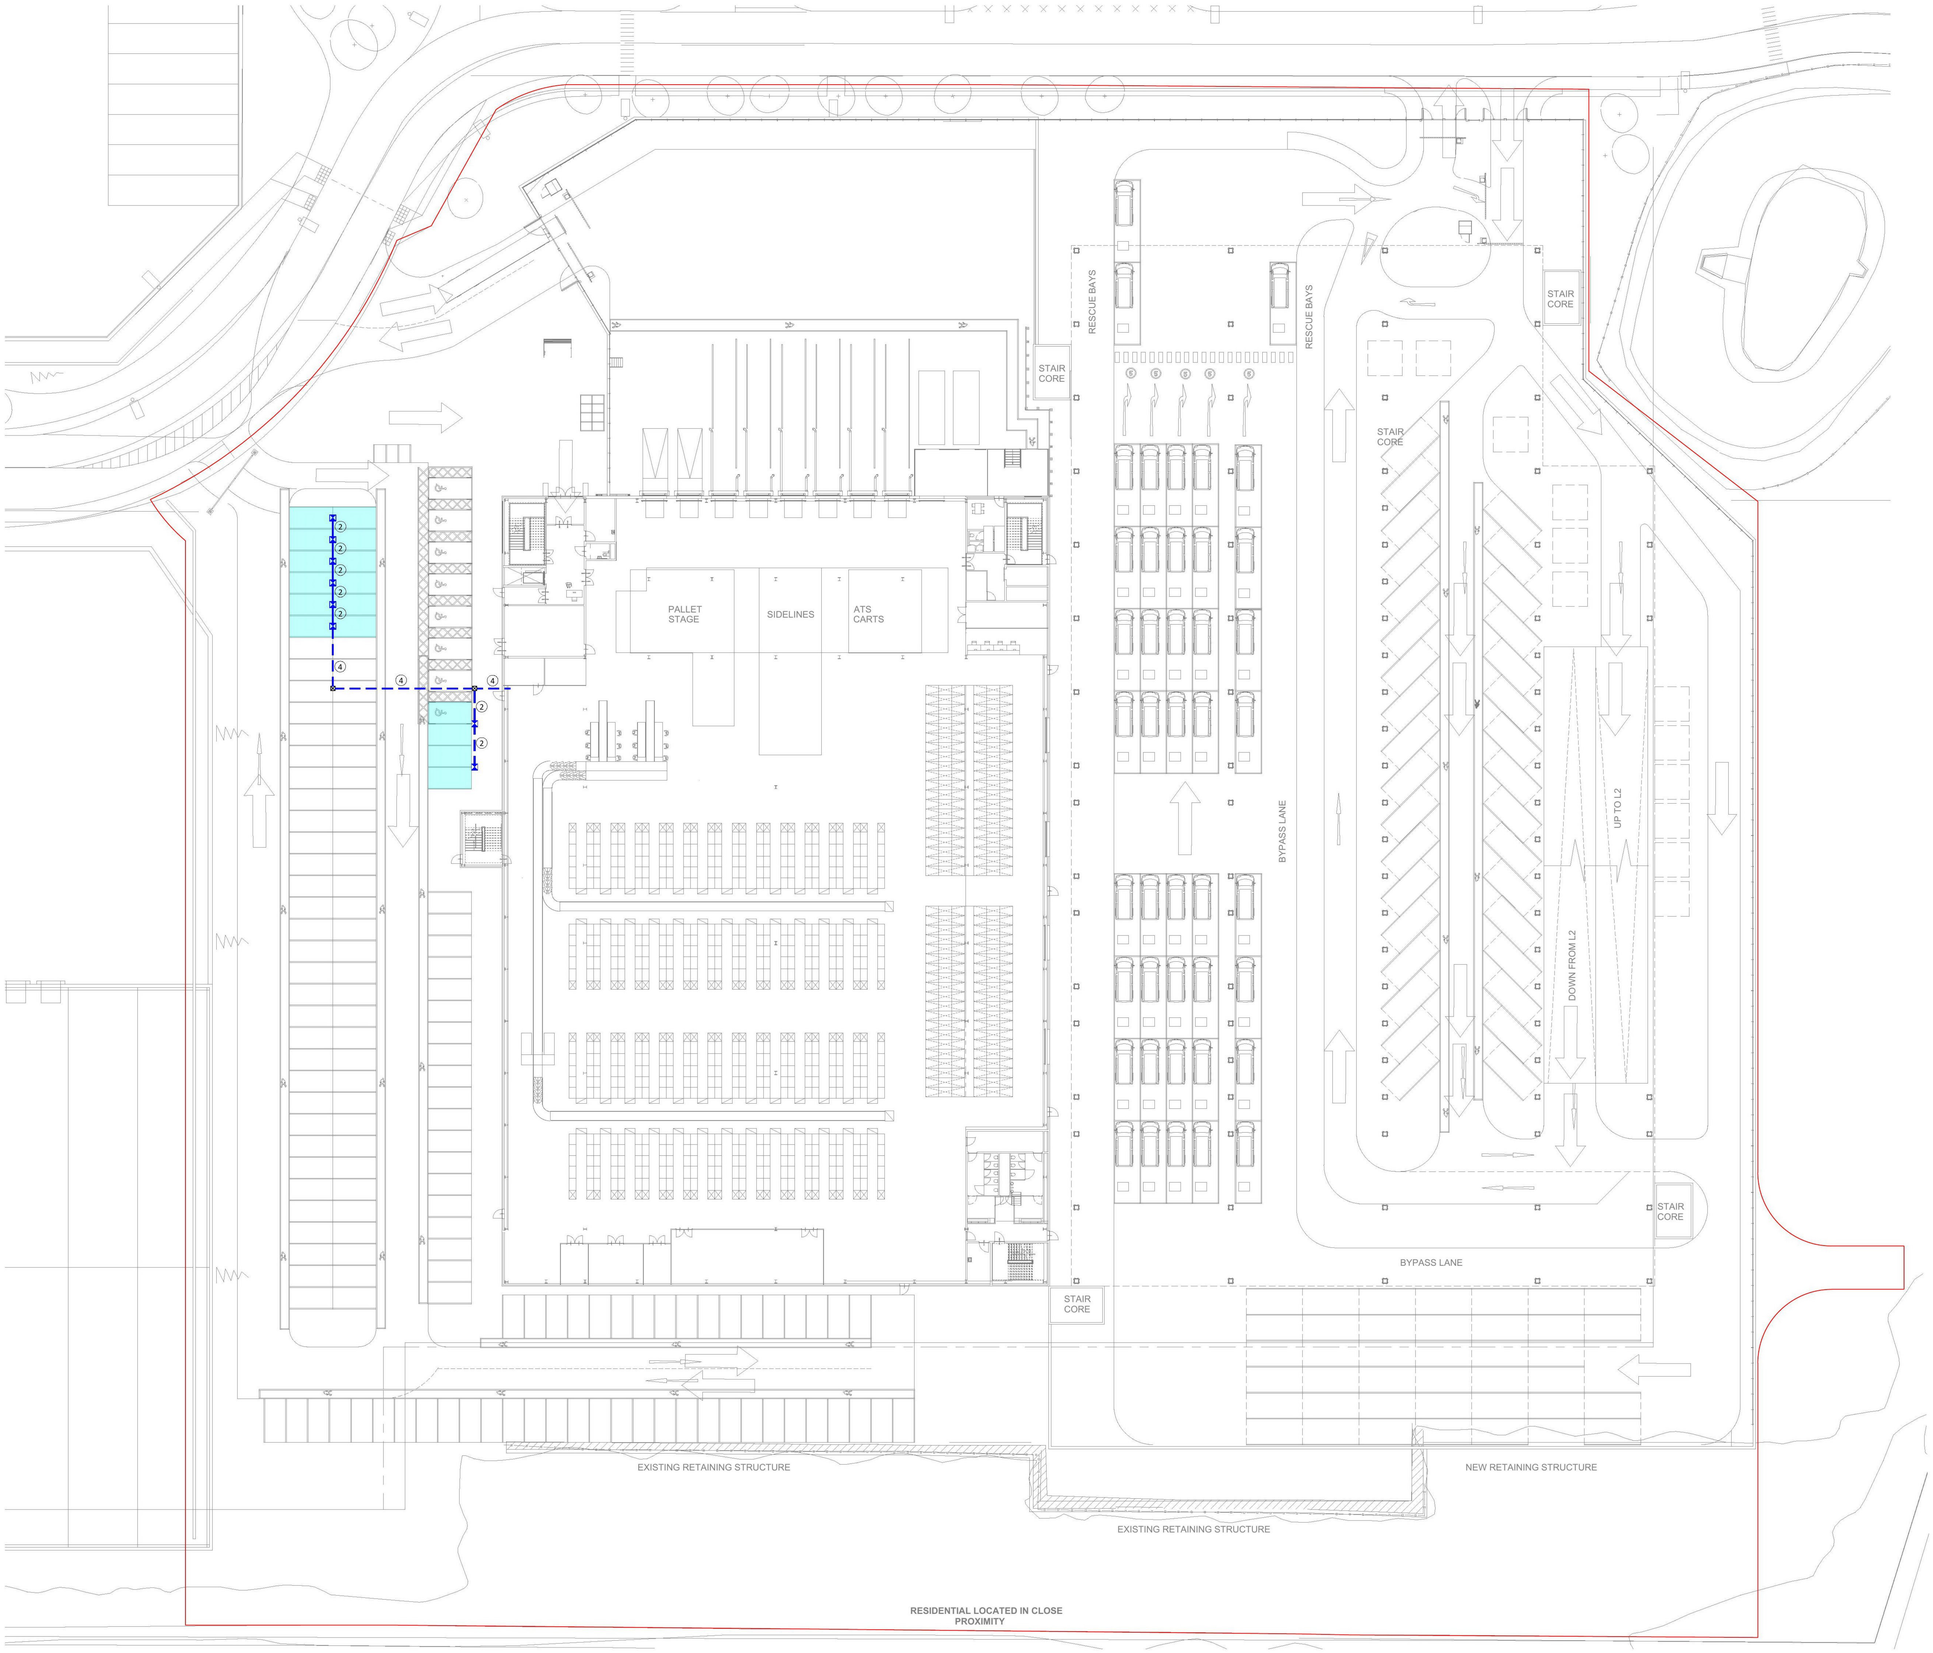

Notes

1. DO NOT SCALE THIS DRAWING.
2. ALL DIMENSIONS ARE IN MILLIMETERS UNLESS OTHERWISE STATED.
3. THIS DRAWING IS TO BE READ IN CONJUNCTION WITH ALL OTHER RELEVANT DRAWINGS AND SPECIFICATIONS.

LEGEND

- Ø150 DUCT FOR ELECTRIC VEHICLE CHARGING
- DRAWPIT
- DUAL ELECTRIC CHARGING PEDESTAL
- (1) DENOTES NUMBER OF DUCTS
- DENOTES EVC PARKING AREA

PROPOSED ELECTRIC CHARGING PEDESTAL WITH DUAL 32A SINGLE PHASE FAST CHARGING SOCKETS

Rev	Date	Amendments	App'd
PL1	15.02.21	ISSUED FOR PLANNING	RH

Client: STOFORD PROPERTIES LTD

Project: UNIT D
ICON, HARLOW
PHASE 2

Title: PROPOSED SITE EVC LAYOUT

Drawing No: 20-160-EX-004

Rev: PL1

Status: PLANNING

Scale: 1:250 @A0

Date: FEB 2021

Designed by: RH

Drawn by: JEG

mba CONSULTING ENGINEERS
Maple House, Woodlands Business Park, Linford Wood West, Milton Keynes, MK14 6FG
[redacted]