ELEVATION 1:20

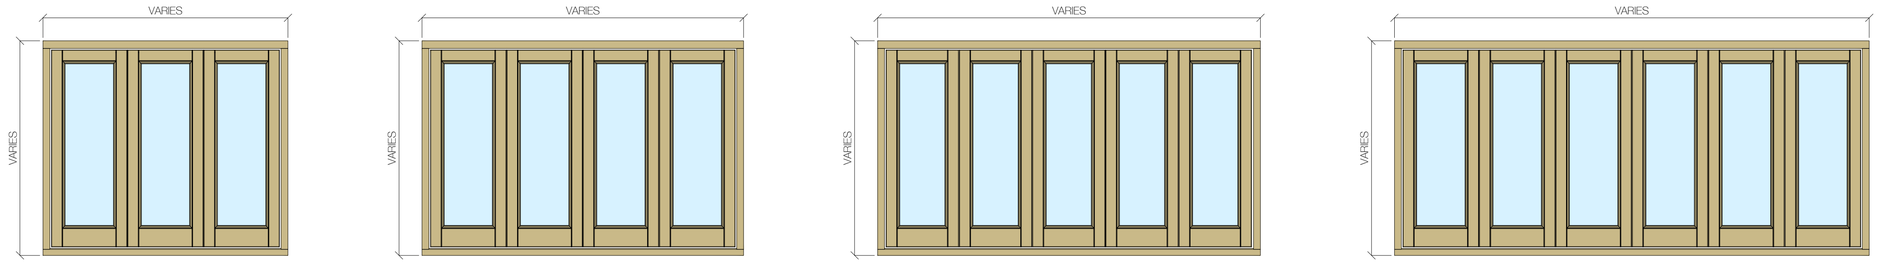

SECTION 1:2

VERTICAL SECTION

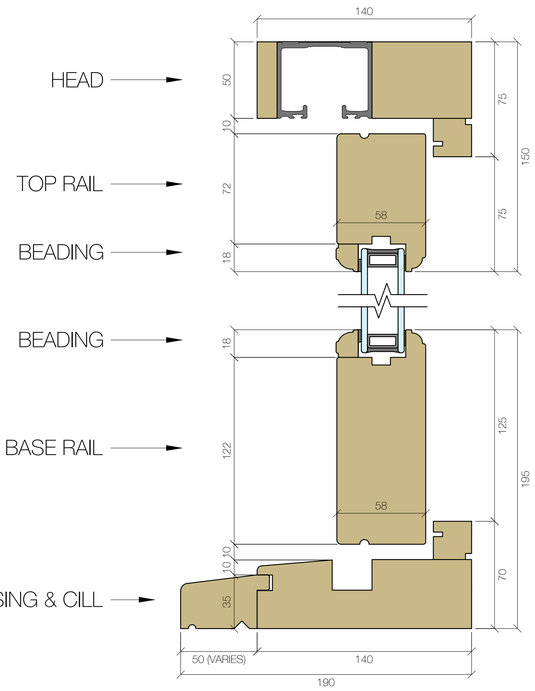

HORIZONTAL SECTION

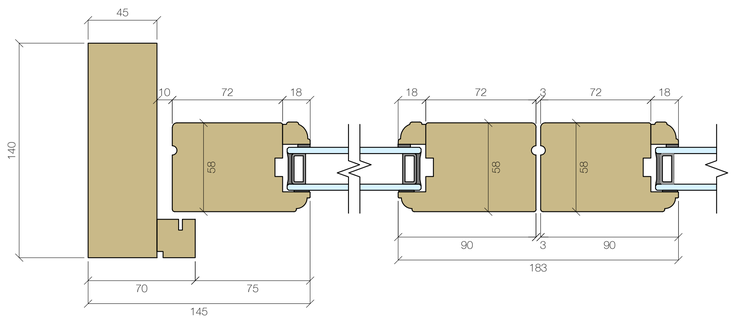

JAMB STILE STILE STILE

PROFILES 1:1

CASEMENT

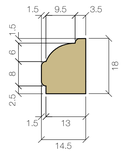

BEADING
14.5x18
FINISH SIZE

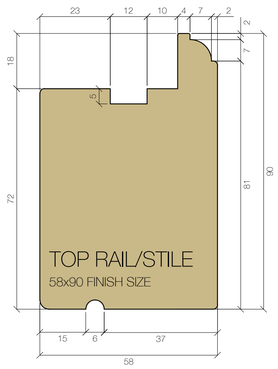

TOP RAIL/STILE
58x90 FINISH SIZE

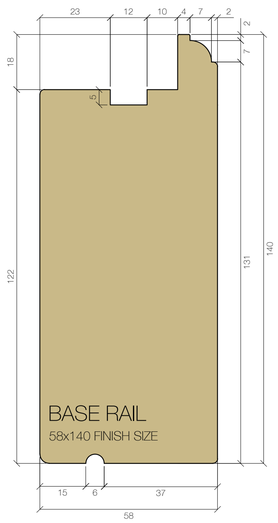

BASE RAIL
58x140 FINISH SIZE

FRAME

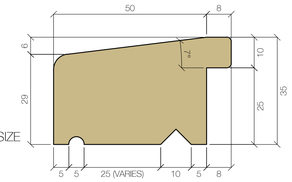

NOSING
58x35 (TYPICAL) FINISH SIZE

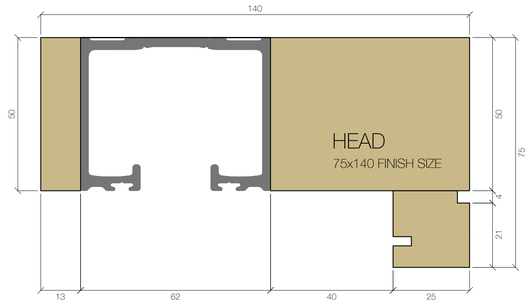

HEAD
75x140 FINISH SIZE

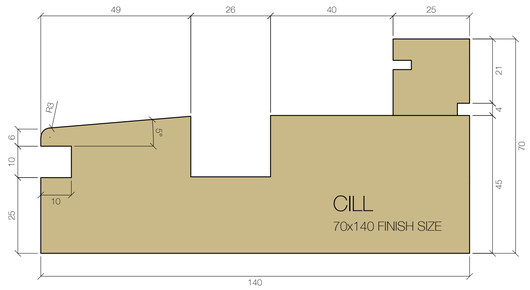

CILL
70x140 FINISH SIZE

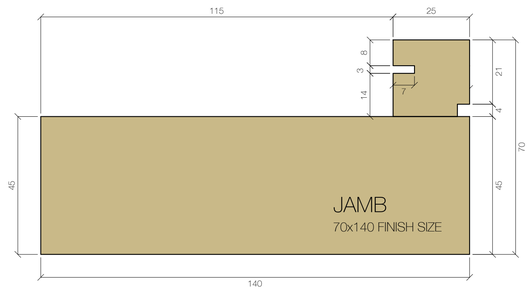

JAMB
70x140 FINISH SIZE

IF IN DOUBT - ASK!

NOTES :

DO NOT SCALE FROM DRAWINGS EXCEPT FOR PLANNING PURPOSES.

DUE TO OAK'S NATURAL IRON CONTENT, AN INITIAL STAINING WILL OCCUR TO STADDLESTONES, BRICKWORK AND OVERSITE. THIS WILL DISAPPEAR NATURALLY IN TIME.

CONCRETE SLAB TO BE EXTENDED 50mm BEYOND INDEPENDENT POST'S TO ALLOW FOR PADSTONE SPLAY .

© THIS DRAWING IS THE COPYRIGHT OF PRIME OAK BUILDINGS LTD & MUST NOT BE REPRODUCED IN PART OR WHOLE WITHOUT CONSENT.

ANY DISCREPANCIES IN THIS DRAWING TO BE REPORTED PRIMEOAK BUILDINGS LTD.

Weatherboard 170mm Gauge	: N/A
Rafters	: N/A
Studwork	: N/A
Sprockets	: N/A

WIDTH :	0.0m
DEPTH :	0.0m
EAVES HEIGHT :	0.0m
ROOF PITCH :	00°
CATSLIDE :	00°
OUTSHOT:	00°

KEY :

- TIE BRACE.
- SMALL TIE BRACE
- KNEE BRACE.
- STUD BRACE.
- SOLEPLATE / STUDWORK.
- POSTS ON STADDLESTONES.
- POSTS ON SLAB/FFL BRICKWORK.
- POSTS ON SOLEPLATE.
- POSTS ON BRICKWORK.

CLIENT :	STANDARD DETAILS
JOB No. :	BIFOLD DOORS
SCALE :	AS INDICATED @ A1
DATE :	21/06/2017
DRAWN BY :	Sam Tyler
DRAWING No. :	PO_BFD
REVISION No. :	#
REVISION NOTES. :	

PRIME OAK
TURNING IDEAS INTO REALITY

Prime Oak Buildings Ltd.

Whitehouse Farm
Whitehouse Lane
Swindon
South Staffordshire
DY3 4PE

Tel:01384 296611
Fax:01384 273118

www.primeoak.co.uk