Notes :-

1. This drawing to be read in conjunction with all relevant Architects, Engineers & Specialist drawings and specifications.

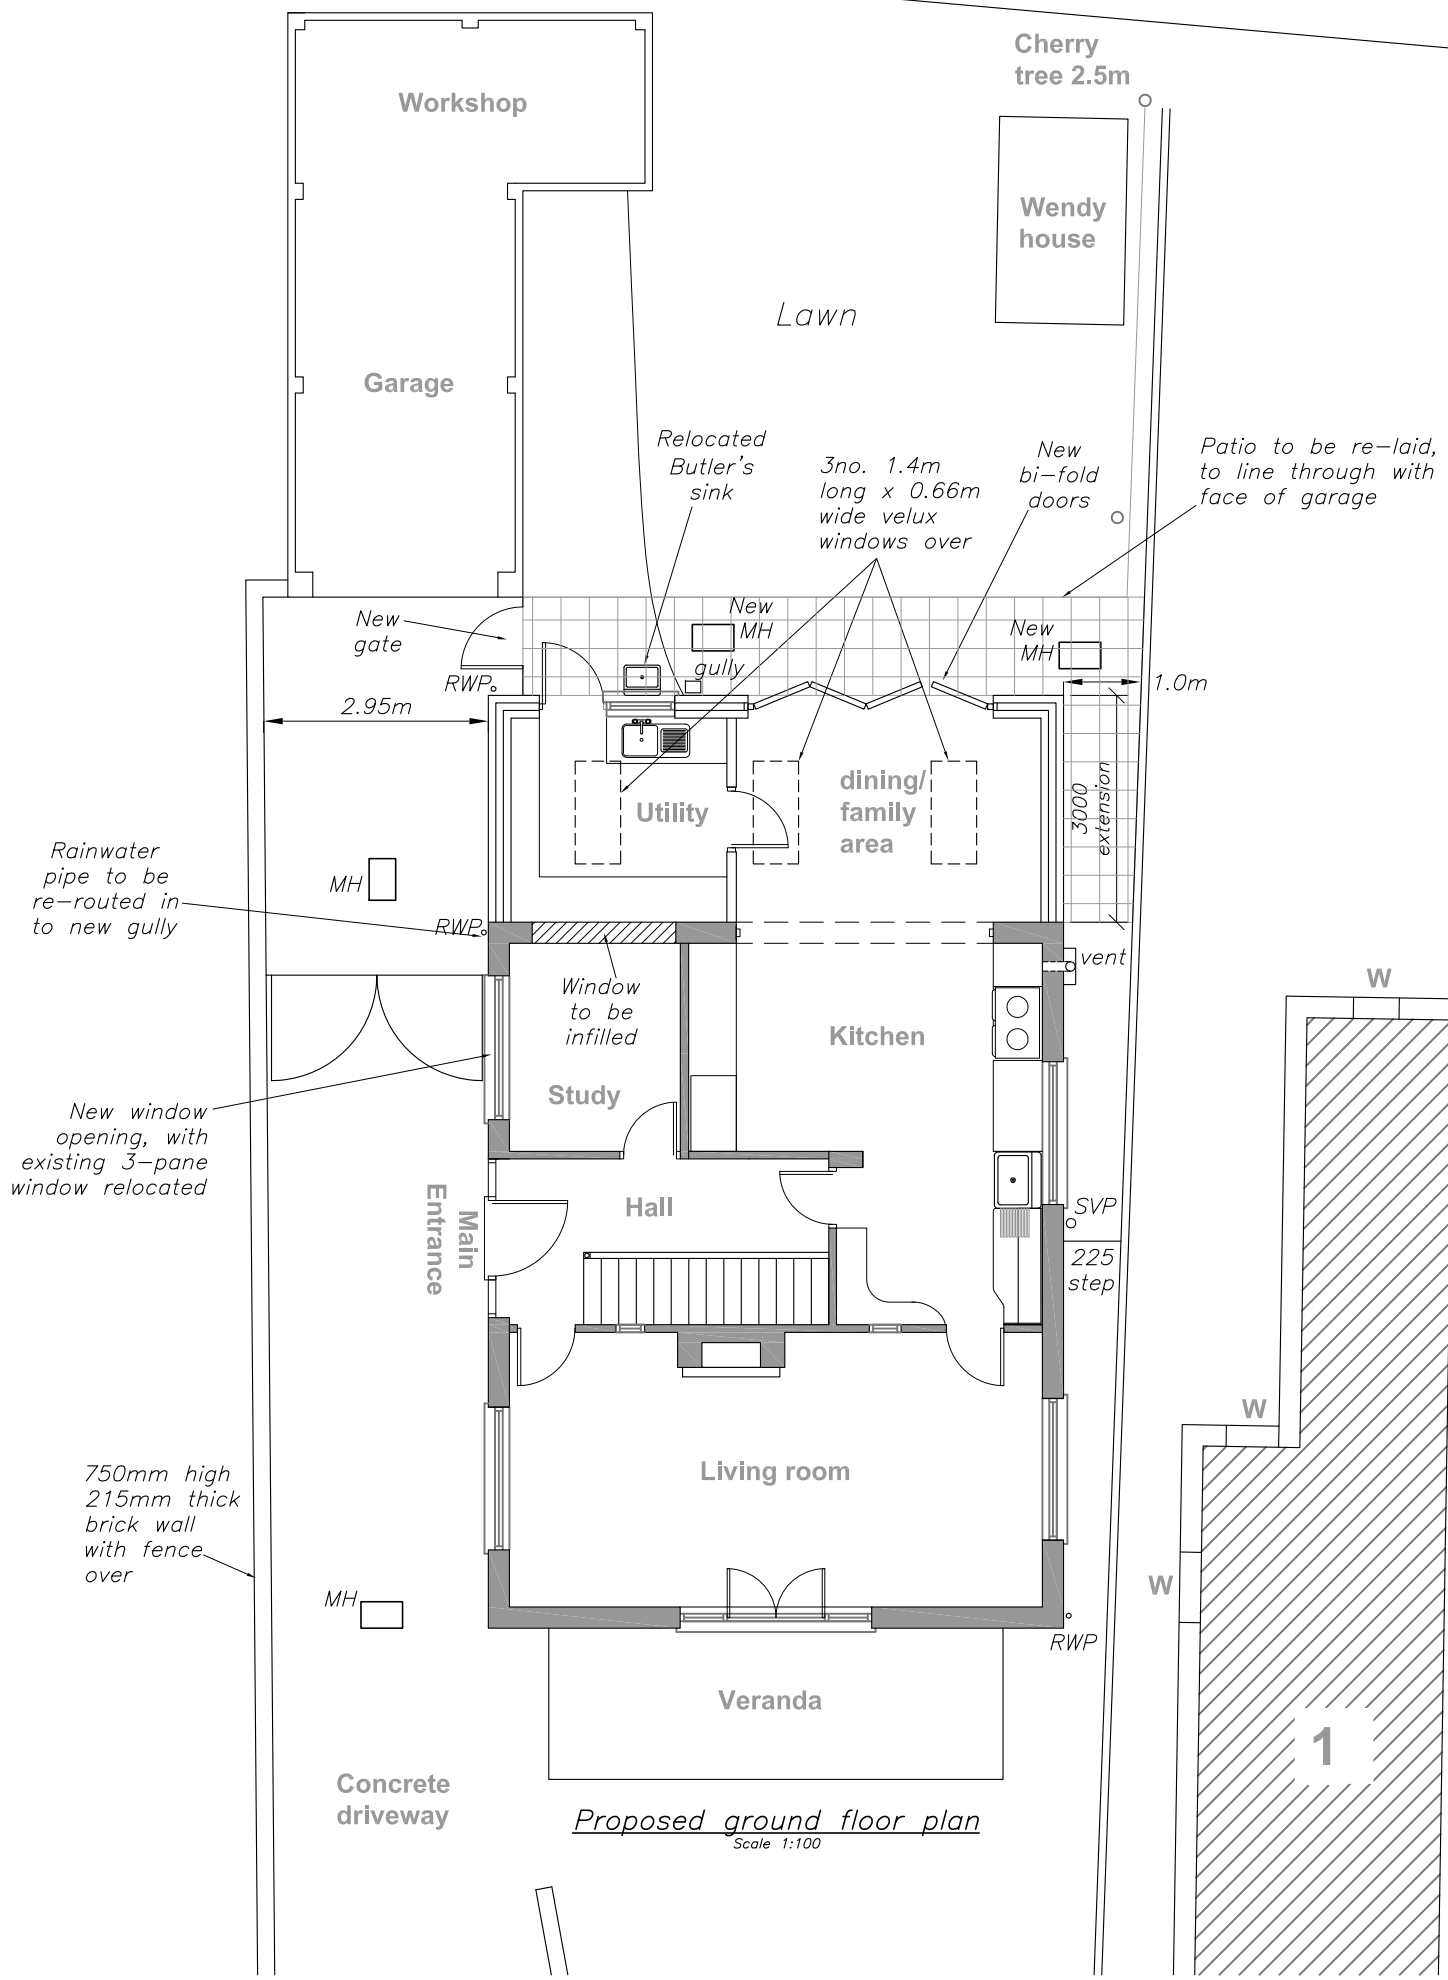

Proposed ground floor plan
Scale 1:100

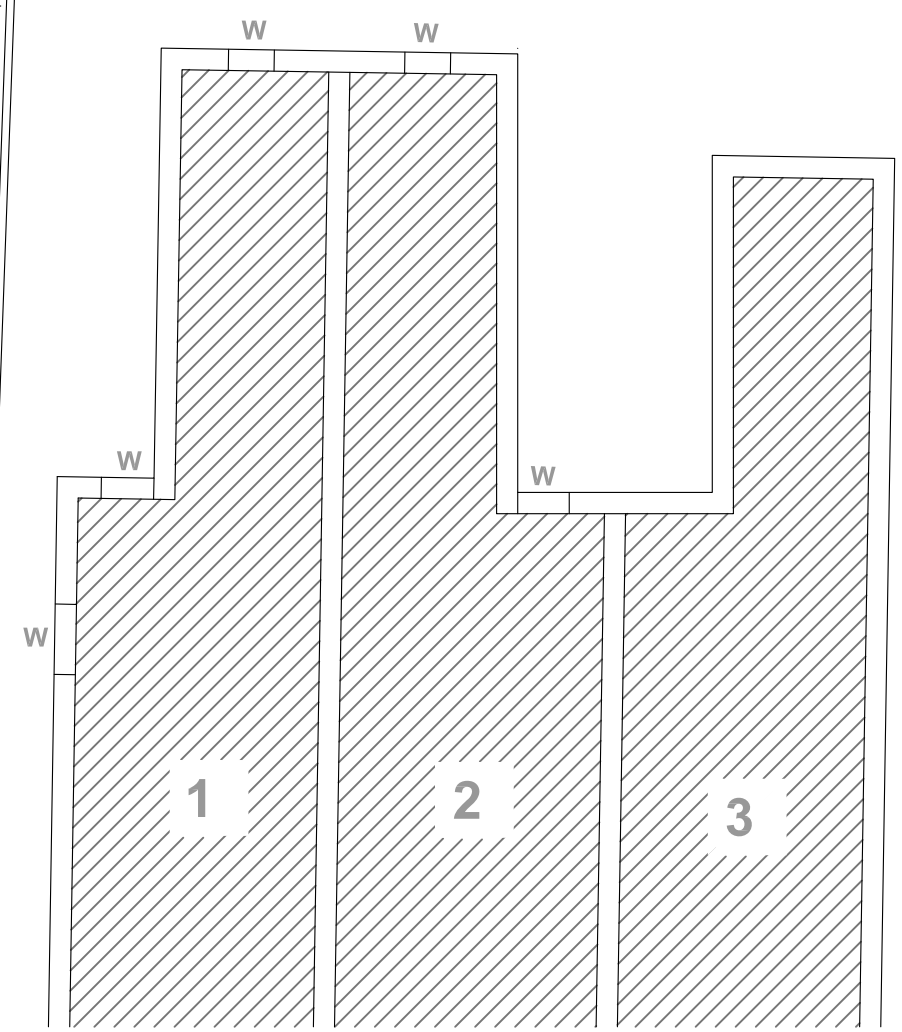

PRELIMINARY

Rev	Date	Comment
A.	08.02.21	ISSUED FOR PLANNING APPROVAL
.	06.02.21	ISSUED FOR CLIENT COMMENTS

METRES 0 1 2 3 4 5

scale 1:100 @ A3

clive adams associates ltd
Consulting Engineers
Braganza Way
Chelmsford, Essex, CM1 6AP
Telephone: (01708)344344
E-mail address: clive@cliveaa.com

Project
'Ebb-Tide'
Wharf Road, Fobbing,
Essex SS17 9JW

Title
Proposed ground floor plan

Drawn	Checked	Date	Scale
M.T.	C.I.A.	Feb '21	1:100@A3

Drawing No	Rev
9037-05	A.

Cad File: \Network\Drawings\Traditional Builders\Ebb Tide