AS NOTED @ A1

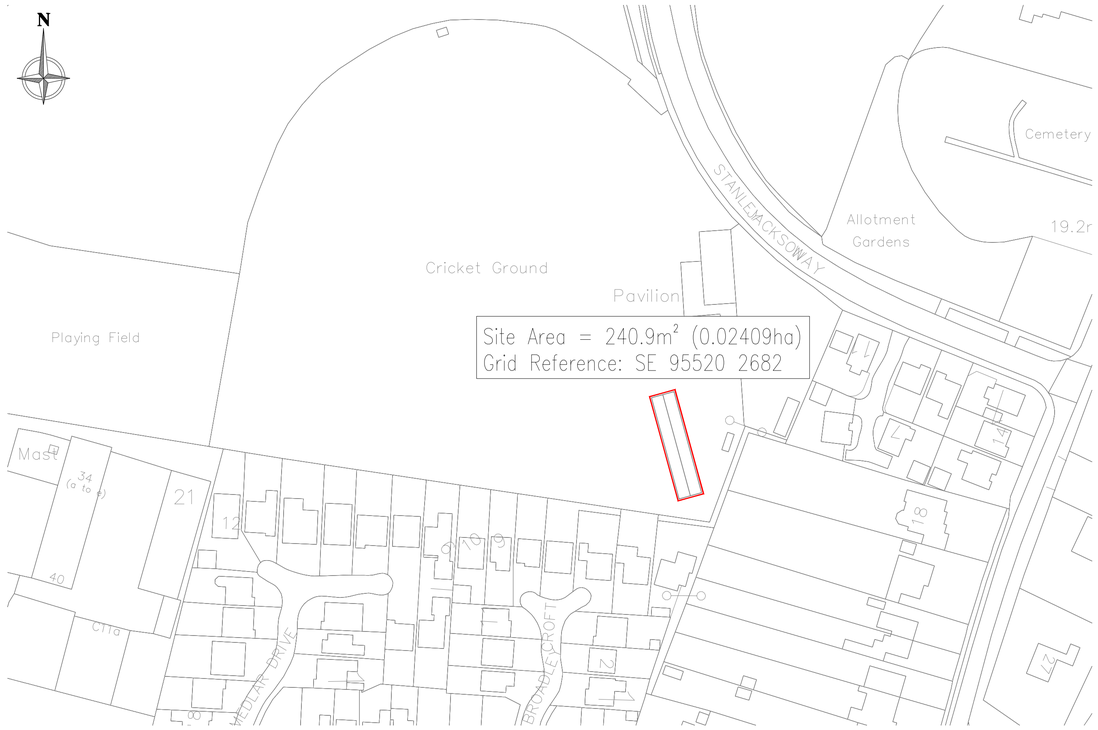

Site Location Plan
Scale: 1:1000 @ A1

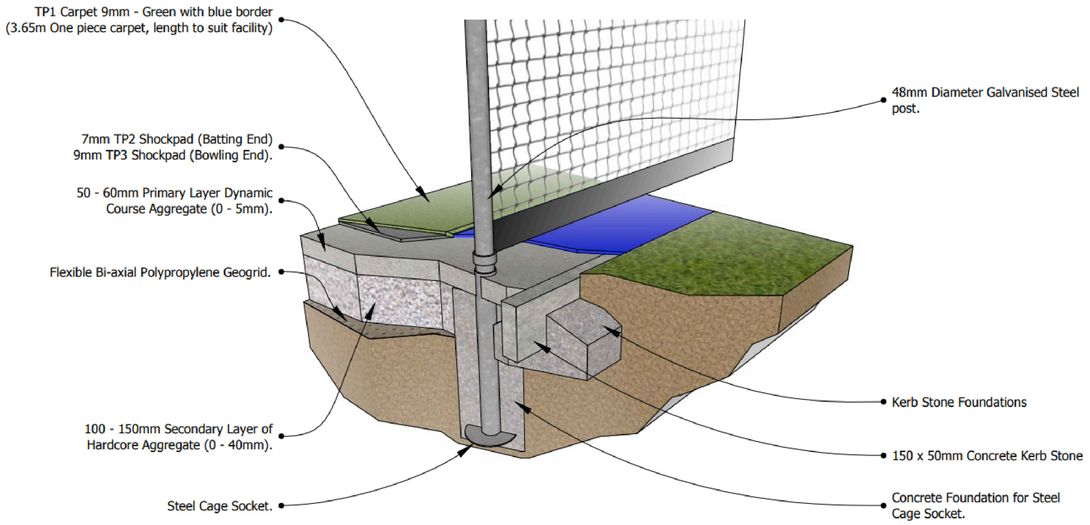

Proposed Porous Built-Up
Scale: NTS @ A1

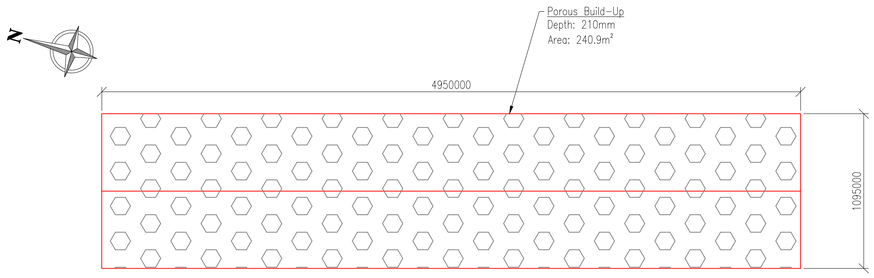

Proposed Drainage Plan
Scale: 1:1000 @ A1

NOTES:-

1. All dimensions must be checked on site and not scaled from this drawing.
2. The Contractor shall make a survey of the site and shall be responsible for obtaining all dimensions and levels necessary for the proper fabrication of the structure as indicated.
3. All levels shown on this drawing are relative to Agreed Datum.
4. This drawing is to be read in conjunction with 28938/100 Series Drawings.
5. All existing invert levels are to be confirmed by contractor prior to construction. Connection subject to approval.

Denotes Development Boundary

Denotes Porous Construction

Design Criteria

Cover Level:	+10.000m
Invert Level:	+9.790m
Contributing Area:	240m²
Safety Factor:	2
Climate Change:	30%
Porosity:	0.3
Length:	33m
Width:	7.3m
Infiltration Rate:	0.18m/hr

To be read in conjunction with accompanying 'Drainage Statement'

Rev	Date	Description	DR	CH
A	17/02/21	ISSUED FOR APPROVAL		DJC

© copyright

UVDB empowered by Achilles Registered

Link-up empowered by Achilles Qualified via Audit

GGP CONSULT
CONSULTING ENGINEERS
PROJECT MANAGEMENT
2 Hallam Road
Priory Park East
HULL HU4 7DY
United Kingdom
Telephone (+44) 01482 627963
Fax (+44) 01482 641736
Email info@ggpconsult.co.uk

Client: ar² architects ltd

Job Title: Welton Cricket Club

Drawing Title: Proposed Developement Drainage

Status: APPROVAL

Scale: @ A1 | Date: Feb' 21

Drawn By: Daniel Cook | Checked: DJC | Approved: DJC

Drg. No.: 28938/100 | Rev: A

NOT FOR CONSTRUCTION