Bridges A1 FRAME bottom box - Version 2.3

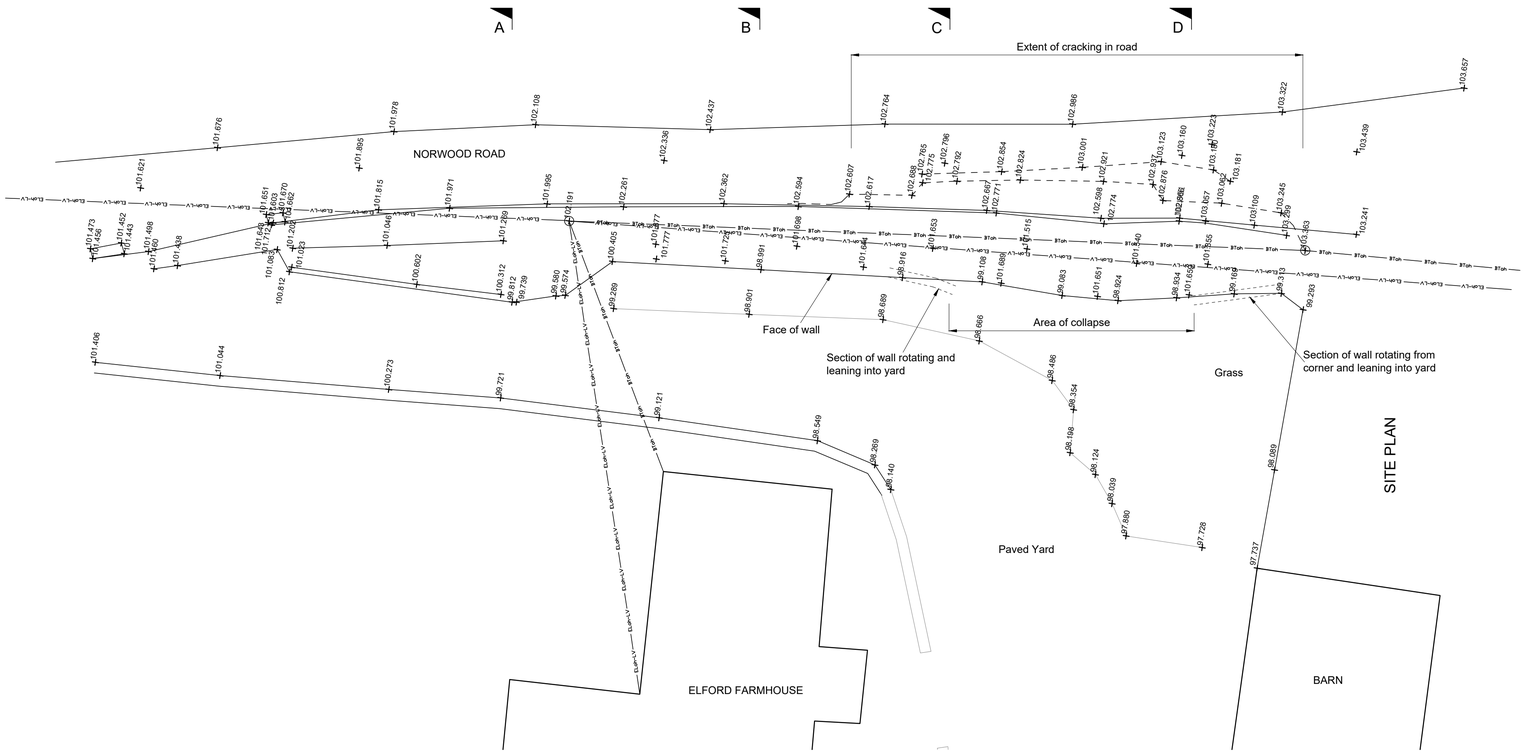

SITE PLAN

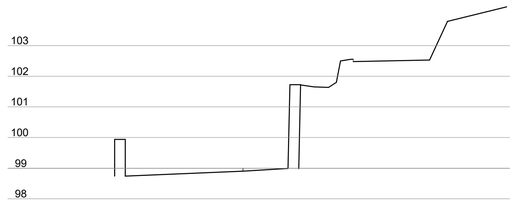

SECTION A-A
Scale 1:100

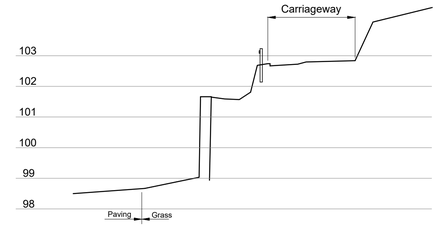

SECTION B-B
Scale 1:100

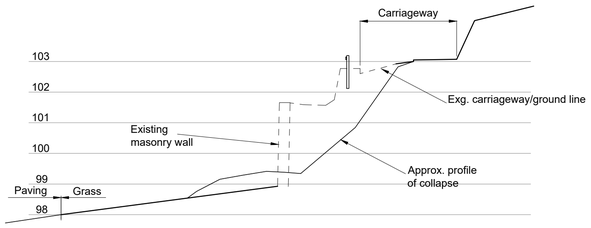

SECTION C-C
Scale 1:100

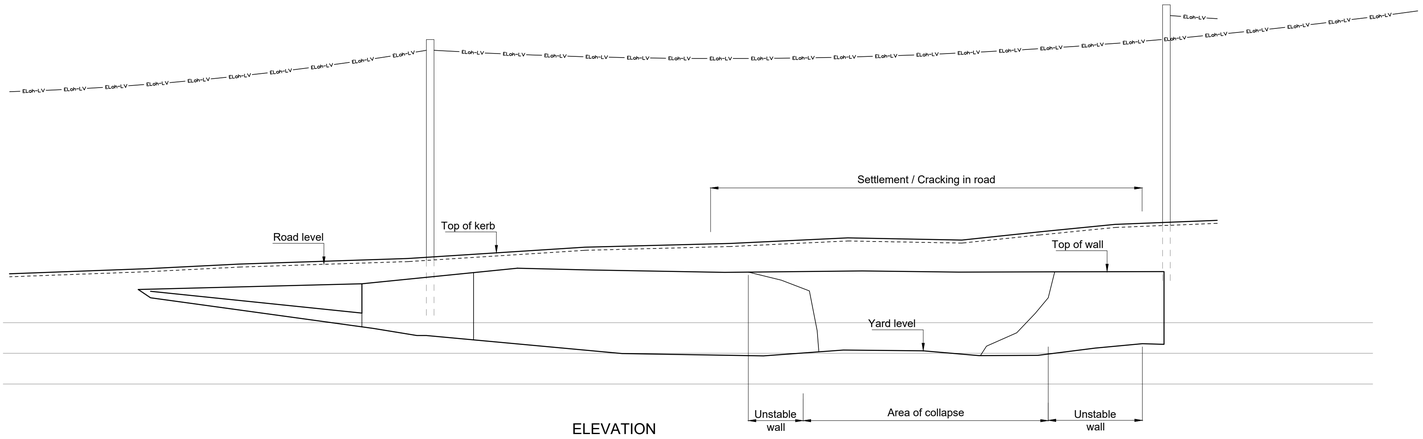

ELEVATION

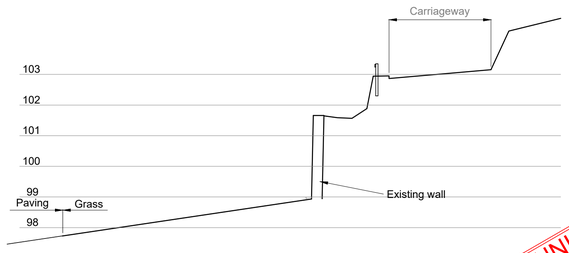

SECTION D-D
Scale 1:100

PLANNING ISSUE

Devon County Council

Engineering Design Group

Matford Offices
County Hall
Topsham Road
Exeter
EX2 4QD

Tel 0845 155 1004
Fax 01392 382342

customer@devon.gov.uk
www.devon.gov.uk

JOB

ELFORD FARM, DALWOOD

DRAWING TITLE

DRAFT GENERAL ARRANGEMENT

Rev	Date	Des	Drawn	Revisions	Chk
A	10.02.2021		RP	Area of collapsed wall indicated.	-

Do not scale from this drawing in either hard or electronic format. No responsibility is accepted where this drawing is used in circumstances other than that for which it was originally prepared and issued.

Drawing Number

Project	Originator	Volume
DCCP20072	EDG	SRW
52119	DR - S	100
HSRN/Structure No	Type / Role	No

Scale(s)	Size	Revision
1:100	A1	A