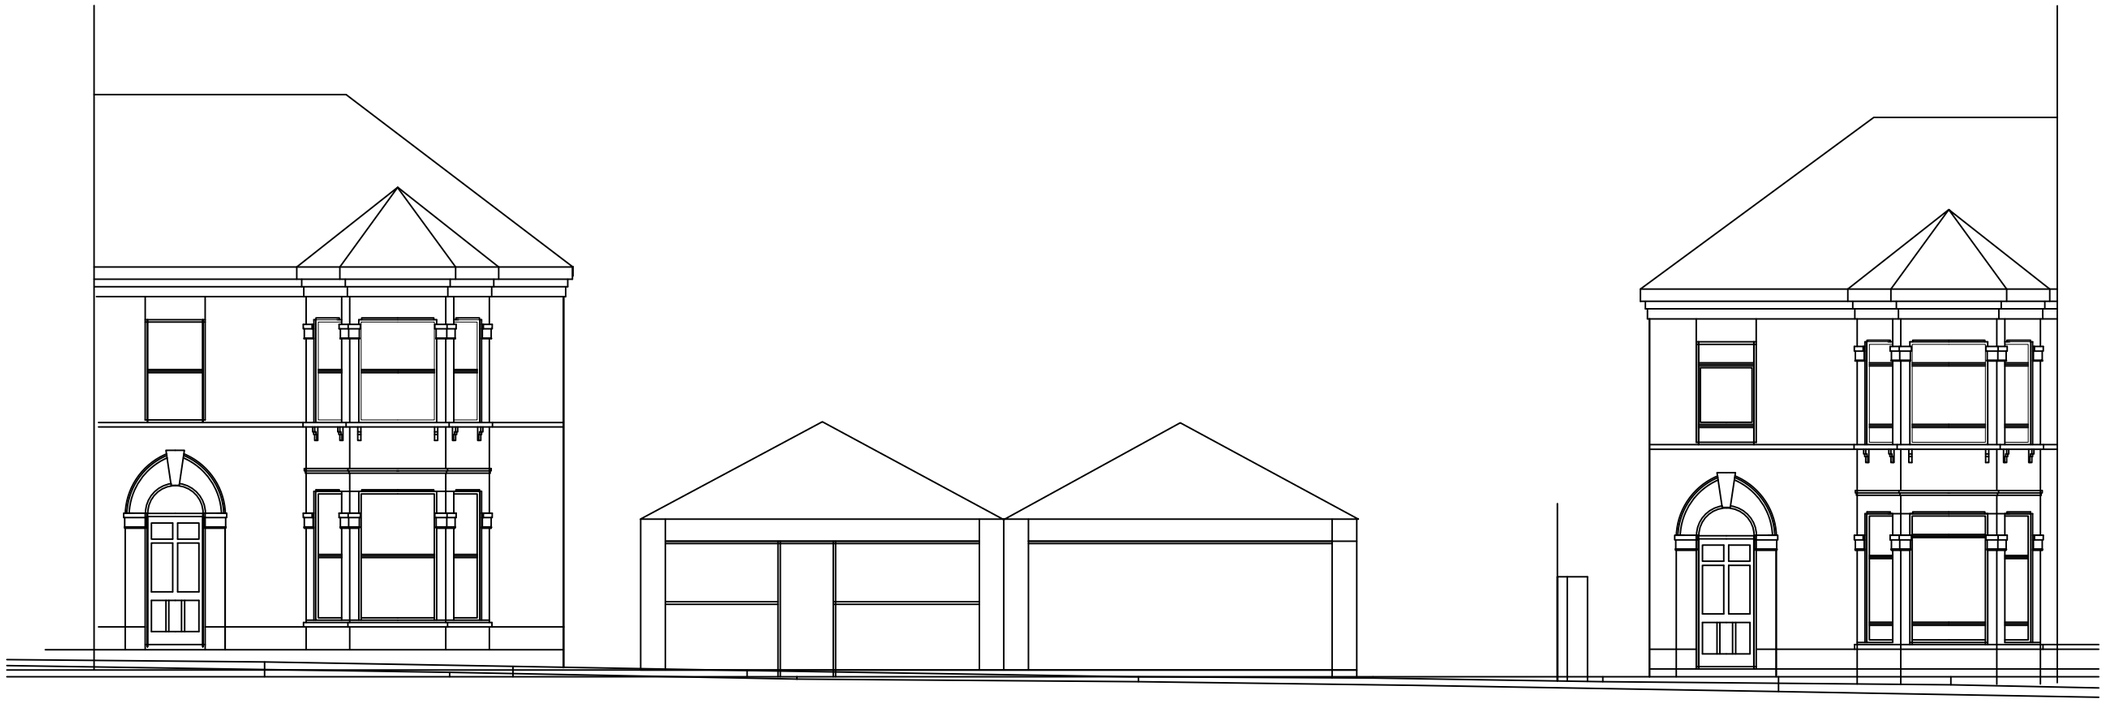

ROAD ELEVATION 1:100 EAST

0 1 2 3 4 5
0.5
SCALE (metres)

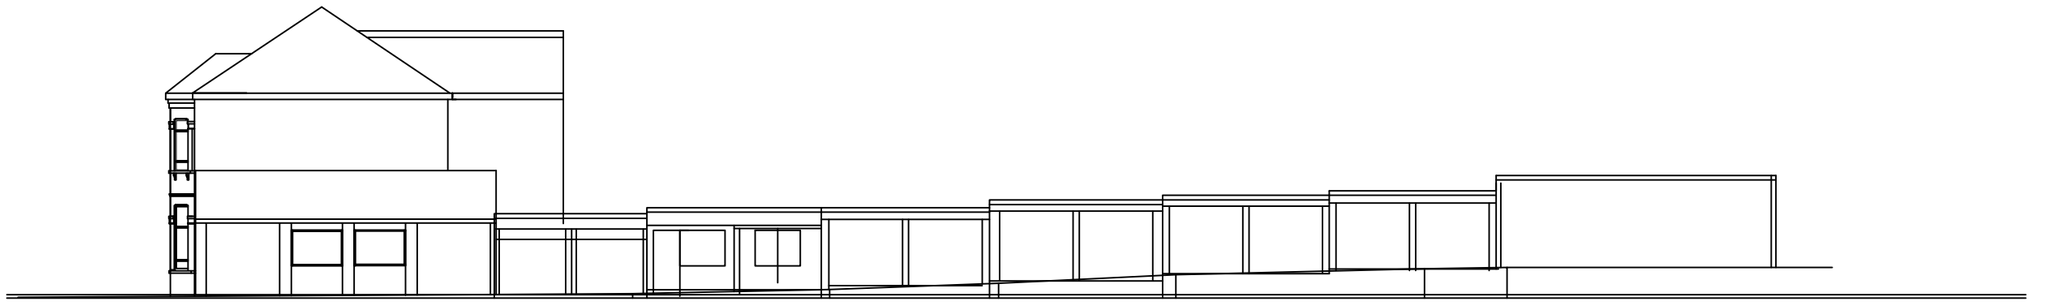

SITE CROSS SECTION 1:200 NORTH

SCALE METRES
0 2 4 6 8 10

Rev	Date	Comments

Client
DOBBYMAN INVESTMENTS LTD

Project
PROPOSED REDEVELOPMENT
130-132 VERDANT LANE
LONDON
SE6 1LG

Title
EXISTING ROAD ELEVATION
SITE CROSS SECTION

Project No. 876
Date FEB 2020
Drawing No. VR-876-PD-COM-06
Revision
Scale 1/200 SECTION 1/100 ELEV
Drawn
Check

A.BARRETT R.I.B.A
CHARTERED ARCHITECT
4 BARNET WOOD ROAD
BROMLEY , KENT BR2 8HJ
Tel 020 3121 1056
Mob 07802 236530