North Elevation

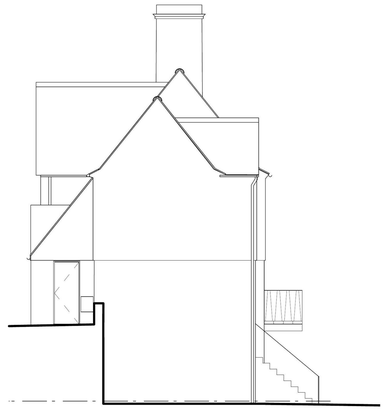

West Elevation

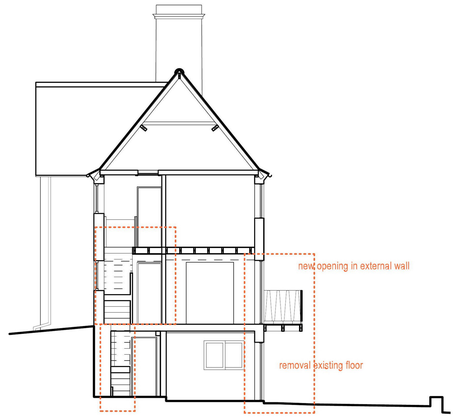

Section

demolish internal masonary wall
take out LG to UG timber stairs

Demolition

areas of demolition / removal works

structural walls to be removed

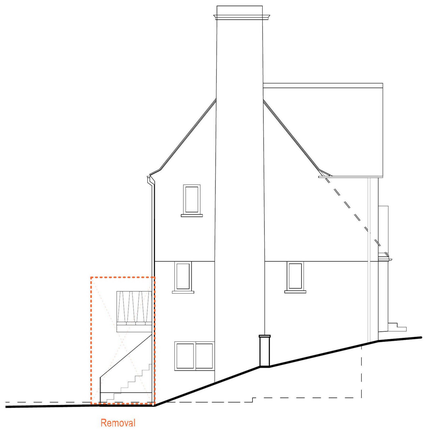

East Elevation

South Elevation

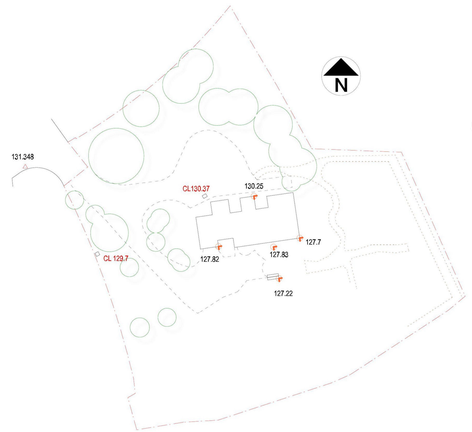

Block Plan
Scale 1 : 500 @ A1

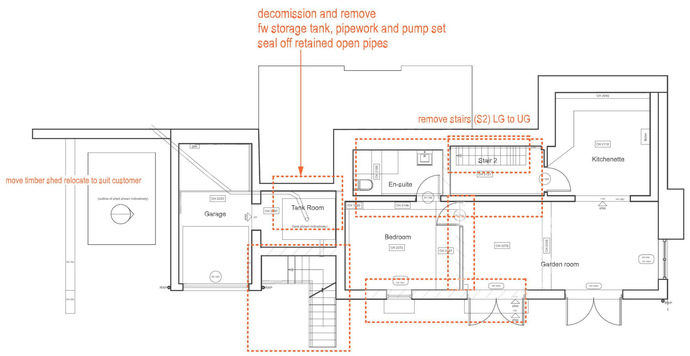

Lower Ground Floor

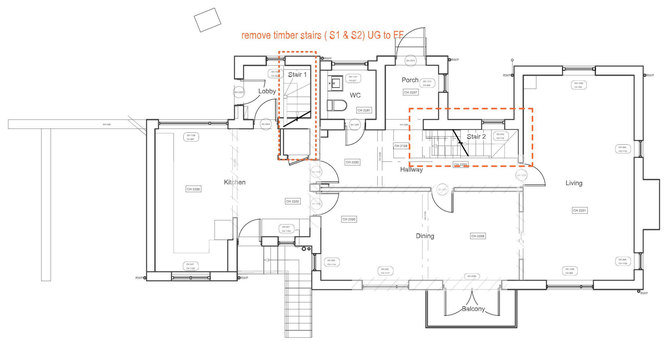

Upper ground floor

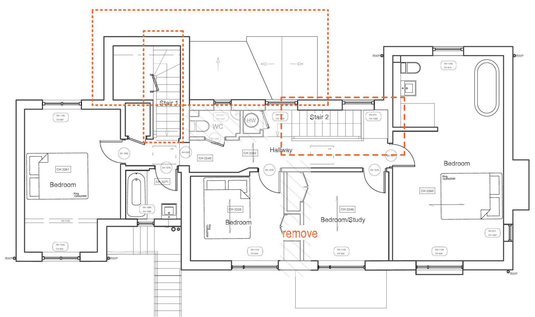

First Floor

Ref	Date	Description
REVISIONS		

CLIENT
Mr & Mrs Lindley

PROJECT
Extensions and Internal Alterations

DRAWING TITLE
Survey Plans Elevations and Section

SITE
4 Court Orchard Painswick GL6 6UU

SCALES / PAPER SIZE 1 : 100 @ A1
DATE Dec. 2020

DWG NO 1240.02