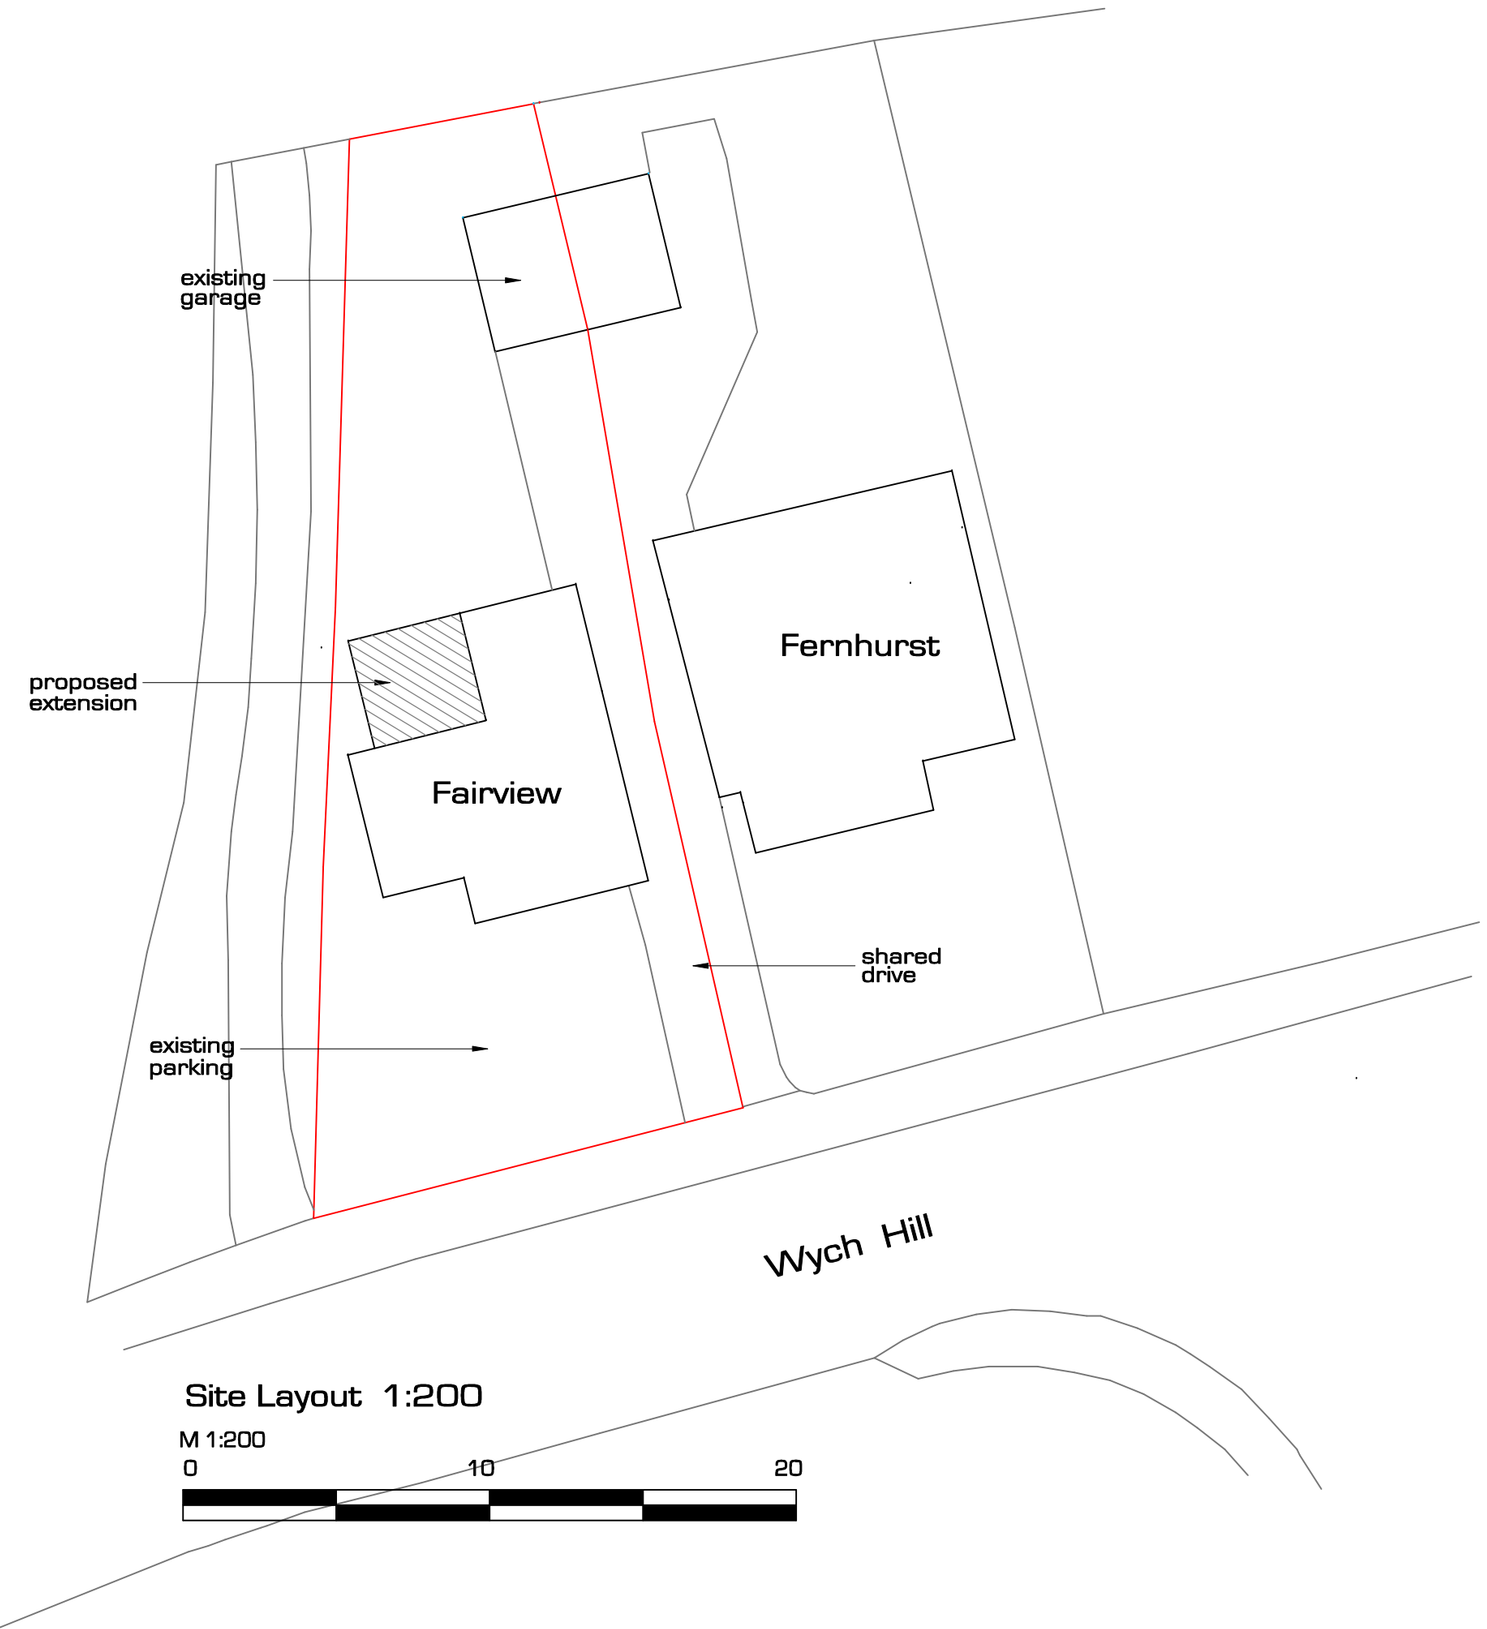

Site Layout 1:200

M 1:200

0 10 20

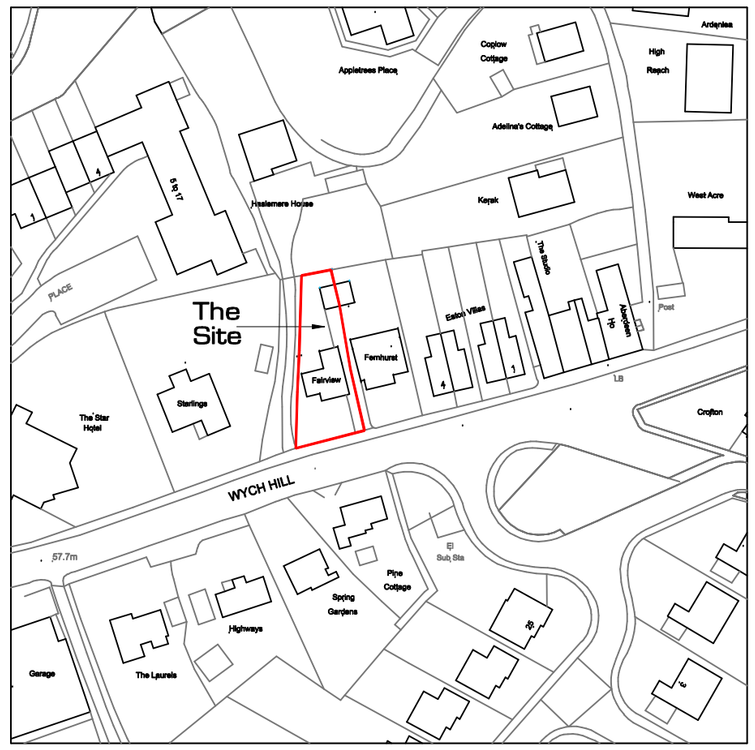

©Crown Copyright and database rights 2016 OS 100019980

Site Location 1:1250

M 1:1250

0 10 20 30 40 50 60 70 80 90 100 [m]

Rev	Description	Date

ASAP

HOWARD BUILDINGS,
69 - 71, BURPHAM LANE,
GUILDFORD,
SURREY
GU4 7LX

Tel : 01483 457922
www. asaparchitectural.co.uk

Project	FAIRVIEW, WYCH HILL, WOKING
Client	MR & MRS B. HARDING
Drawing	SITE PLANS
Drawing No	WHW/100/02
Date	July 2020
Scales	1:200, 1:1250 @ A2