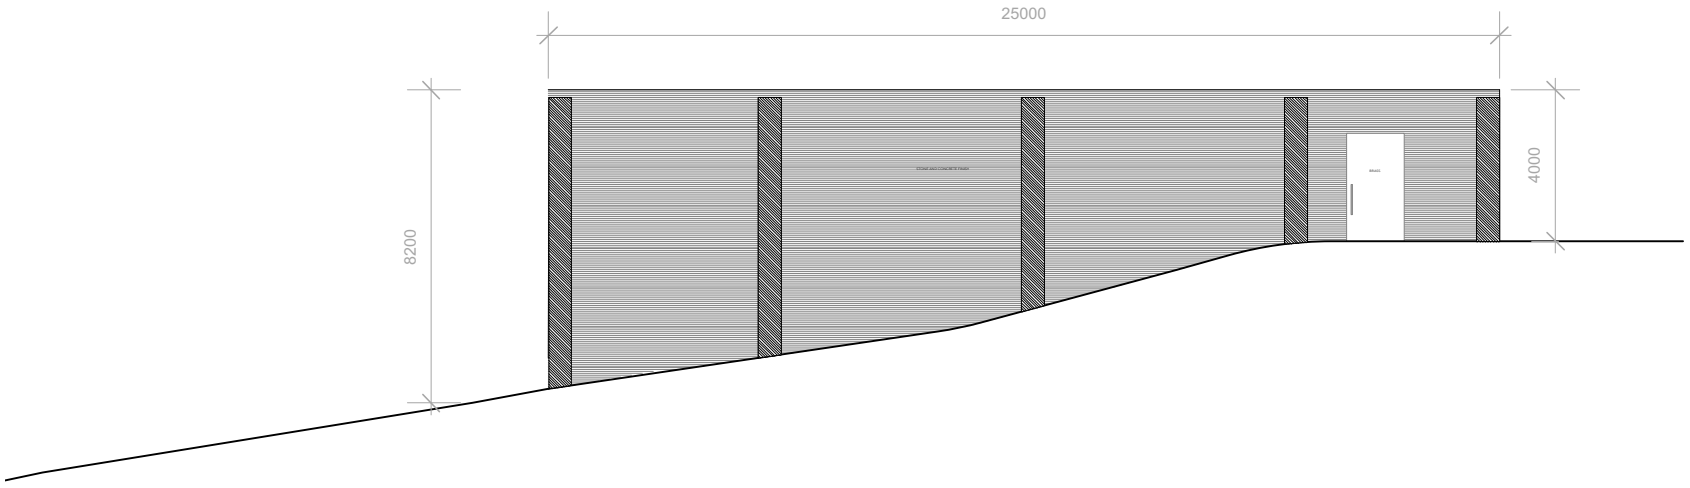

01 **PROPOSED ELEVATION 1_EAST**

1:200 @ A3

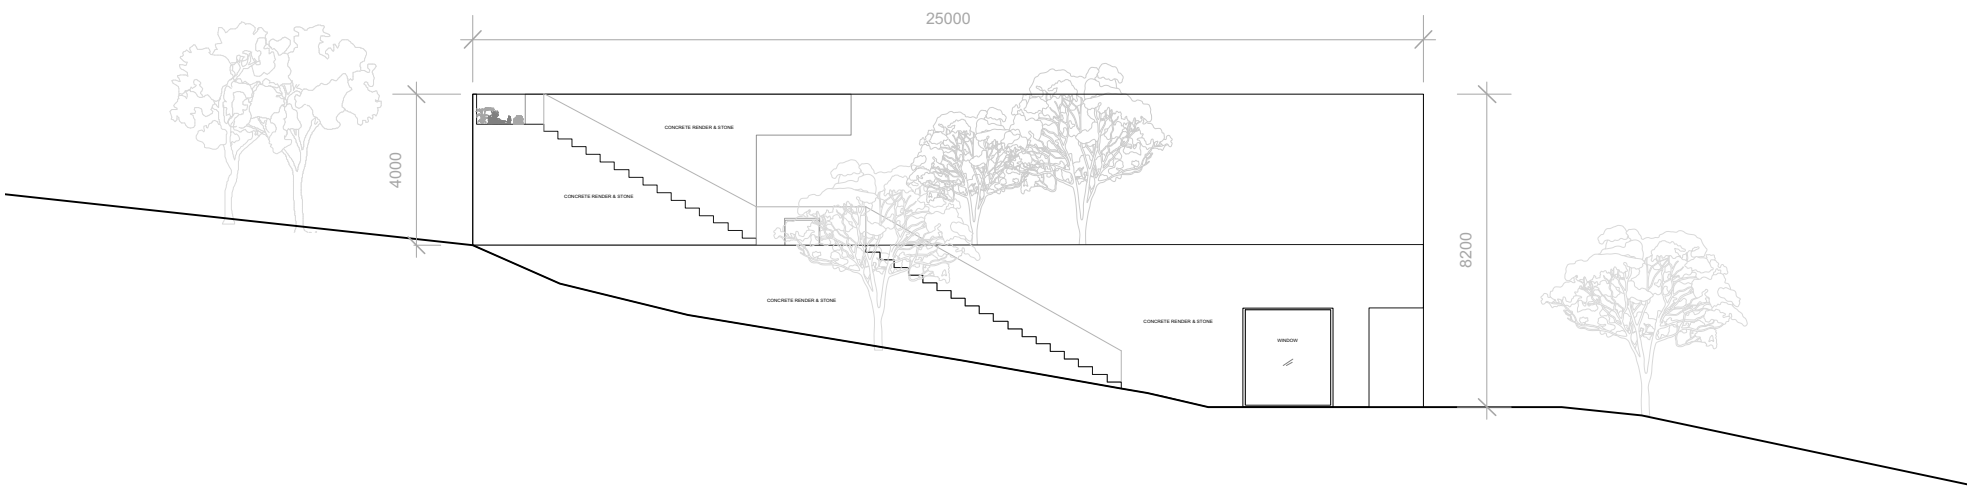

02 **PROPOSED ELEVATION 2_WEST**

1:200 @ A3

0 1m 2m 3m 4m 5m 6m 7m 8m 9m 10m

SCALE: 1:200 @ A3

PLANNING

NOTE: ALL DRAWINGS BASED ON SURVEY. NVBL DOES NOT ACCEPT RESPONSIBILITY FOR THE ACCURACY OF THE DRAWINGS AND CANNOT ACCEPT LIABILITY FOR ANY PROBLEMS IN THE DESIGN AND CONSTRUCTION OF 010_PEREGRINE HALL HOUSE CAUSED BY THEM. DO NOT SCALE FROM DRAWING FOR CONSTRUCTION PURPOSES. VERIFY ALL DIMENSIONS ON SITE.

Copyright: NVBL. All rights reserved.

REVISION	DATE	ISSUE	REV
*	19.02.21	Planning Amendment	*

N . V . B . L

nichola.barringtonleach@gmail.com

FRAME IS A0 @ 1:20

PROJECT: NVBL_010_Lostwithiel_Cornwall_House

TITLE: NVBL_3.0_010_Proposed_Elevation_1&2

CLIENT: Mrs Barrington

SCALE: 1.200 @ A3

DATE CREATED: 08.2020

DRAWN: NVBL

DRAWING: NVBL_3.0_010_Proposed_Elevation_1&2

REVISION	DATE	ISSUE
*	20.11.20	Planning
*	17.02.21	Planning Amendment
*	19.02.21	Planning Amendment