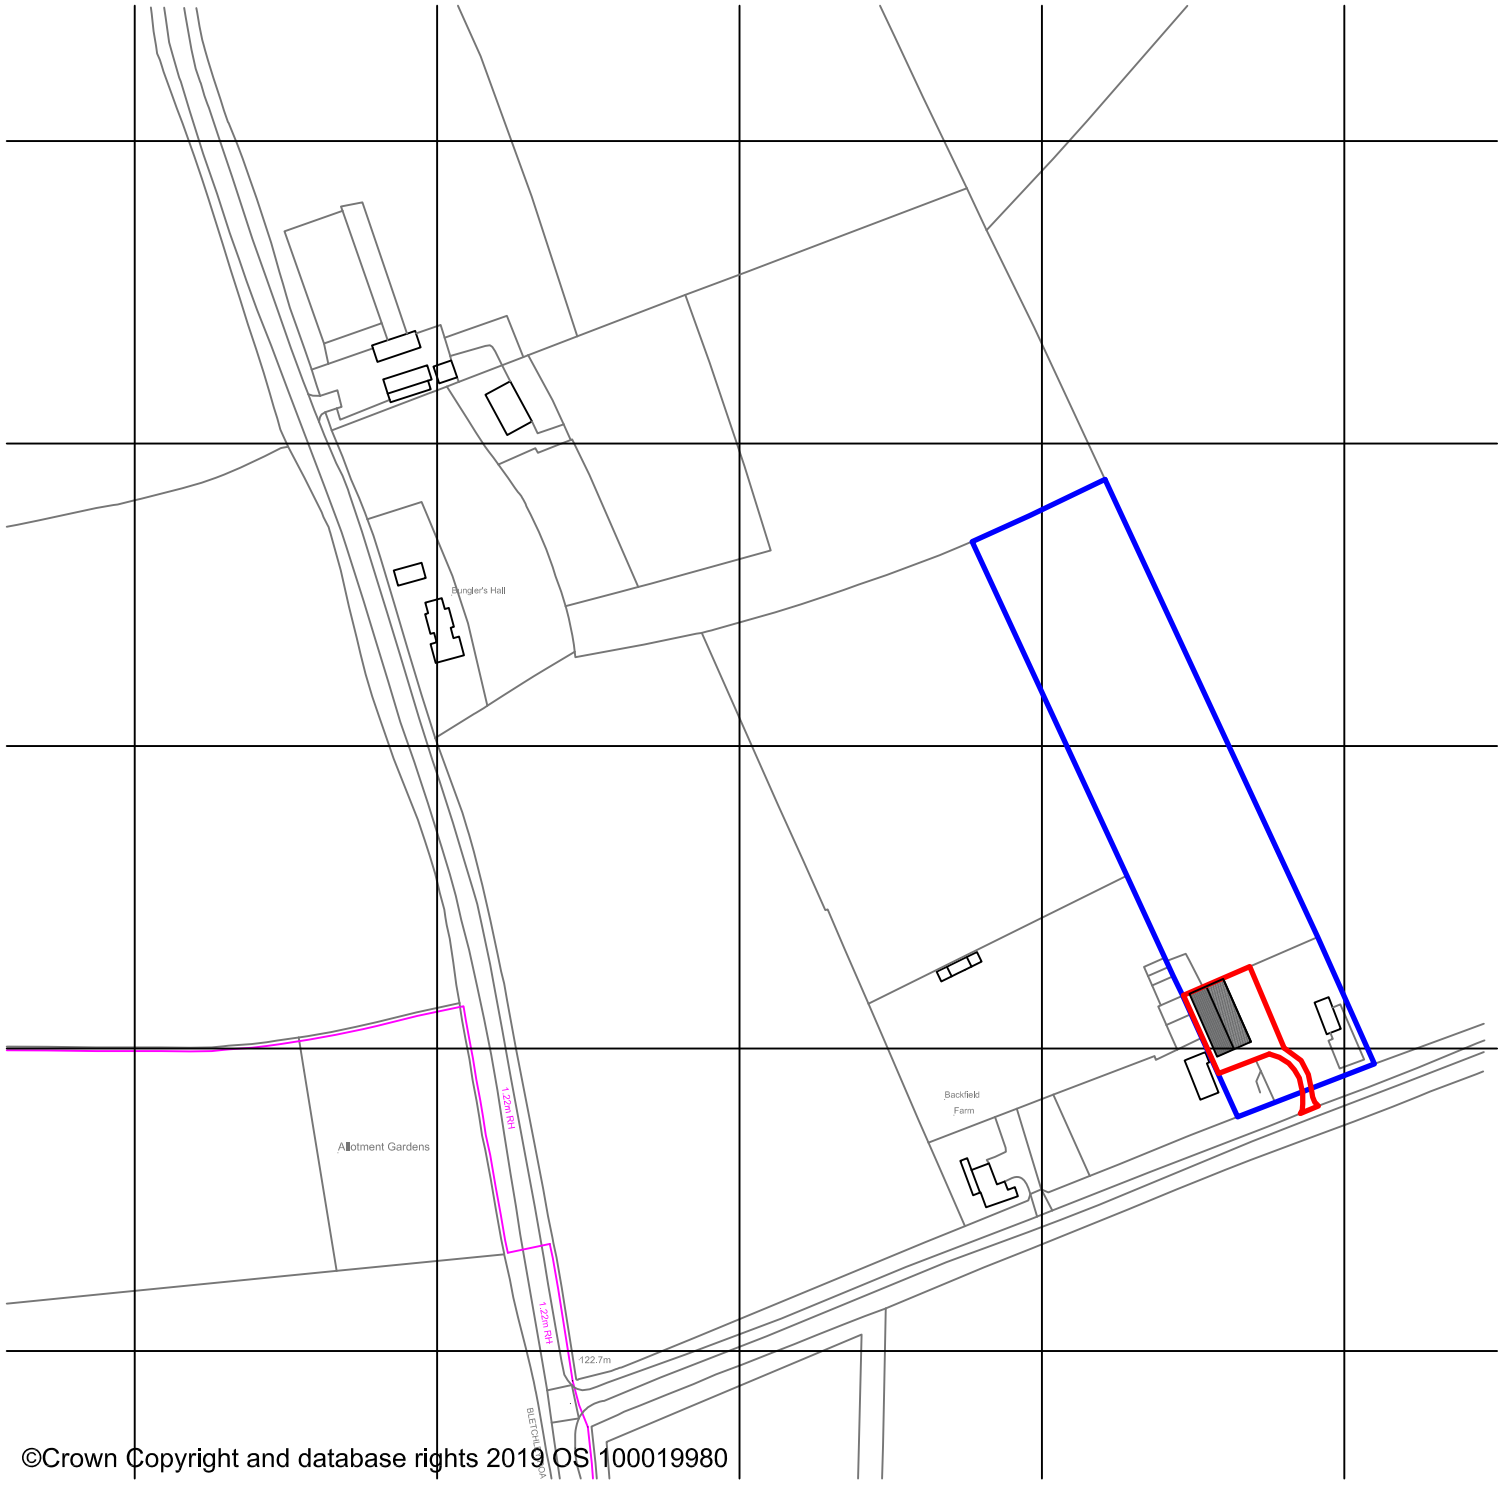

©Crown Copyright and database rights 2019 OS 100019980

LOCATION PLAN

Scale 1:2500

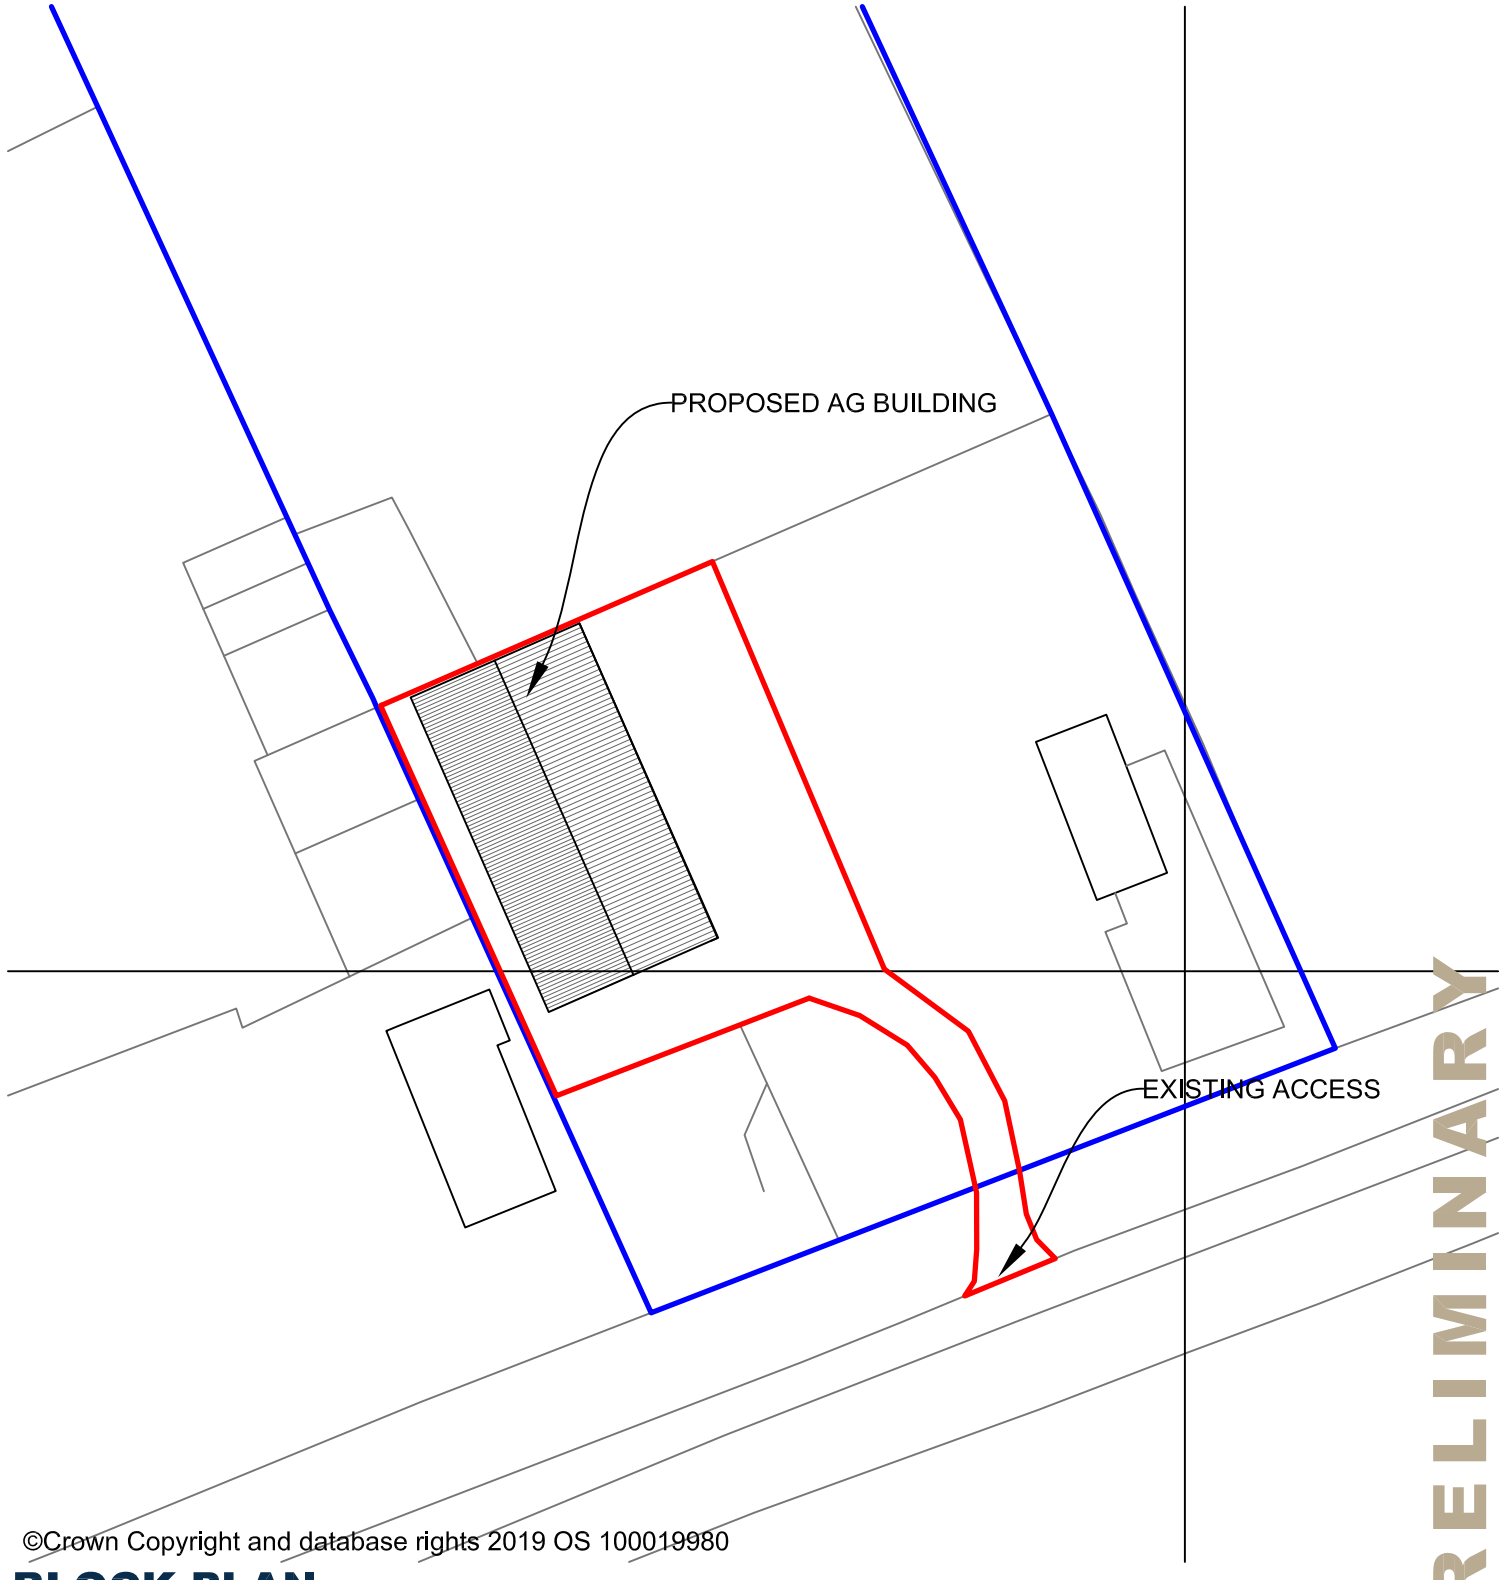

©Crown Copyright and database rights 2019 OS 100019980

BLOCK PLAN

Scale 1:500

PRELIMINARY

North

NOTES:
1. Use written dimensions only. All dimensions to be checked on site and any discrepancies reported to ACORUS immediately. If in doubt ask.
2. Where relevant, significant hazards have been identified on the drawing. Hazards which should be obvious to a competent contractor or unforeseeable have not been identified.
3. This drawing is confidential and remains the exclusive property of ACORUS.
4. Ordnance Survey Paper Map Copying Licence Number: 100039456.

© ACORUS Rural Property Services Ltd.

1:2500
0 50 m 100 m 200 m 300 m 400 m
0 10 m 50 m 80 m
1:500

Rev	Date	Description	Dwn	Chk
Rev.	Date.	Amendment.	Drawn.	Checked.

PROJECT
PARTNER
LAND EAST OF BUNGLARS HALL
MK17 0LA

TITLE
SITE LOCATION & BLOCK PLAN
PROPOSED AG BUILDING

SCALE	DATE	DRAWN BY	CHECKED BY
AS SHOWN @A3	02/21	EB	BB

JOB NO.	DRAWING NO.	REVISION
PBH/BB21/029	100_02	

acorus
Planning. Design. Property.
acorus.co.uk